




A2 | Plot A.

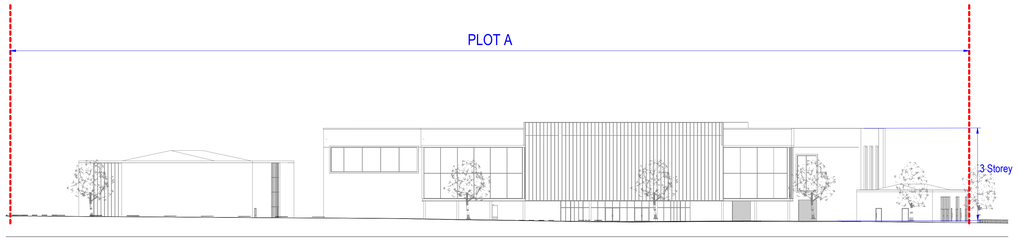


A1 | Plot A

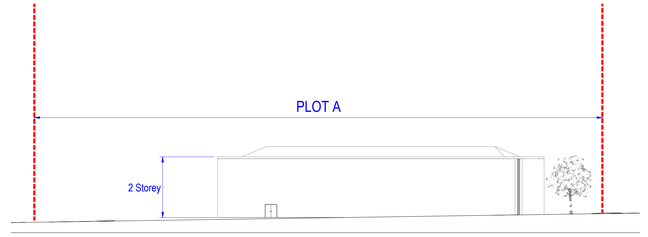


A3 | Section 5 Plot A

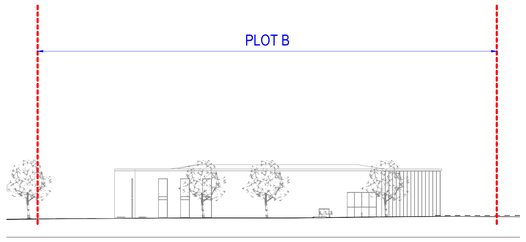


B1 | Plot B

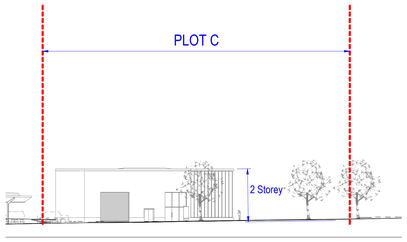


C1 | Plot C

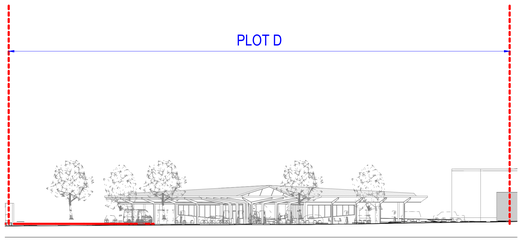


D1 | Plot D

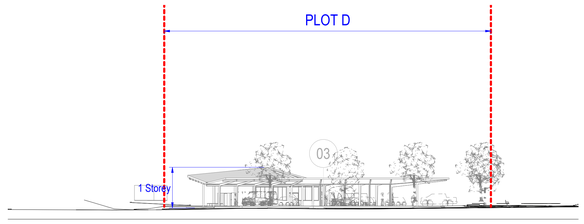


D2 | Plot D.

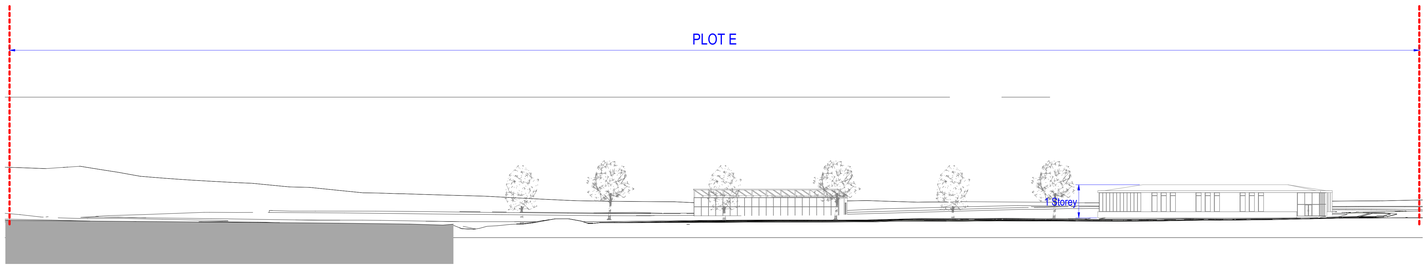


E1 | Plot E

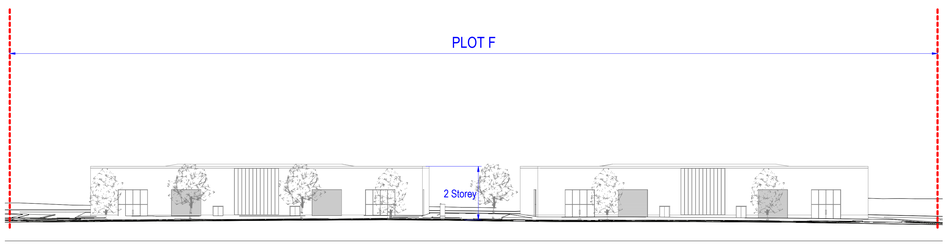

F1 | Plot F

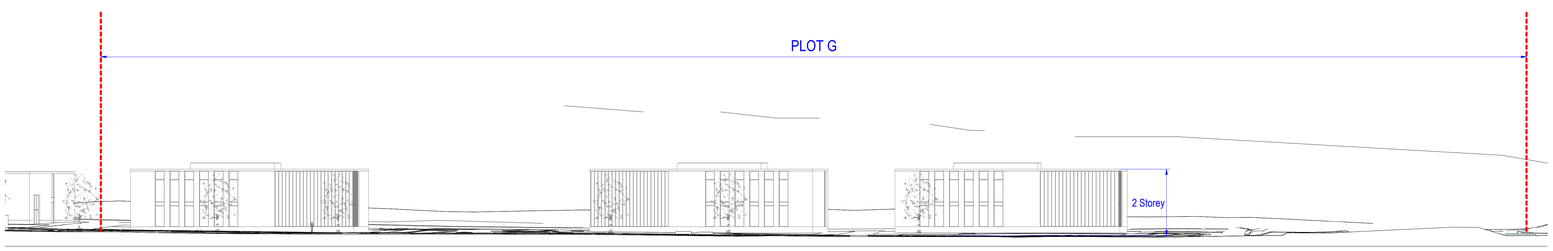

G1 | Plot G

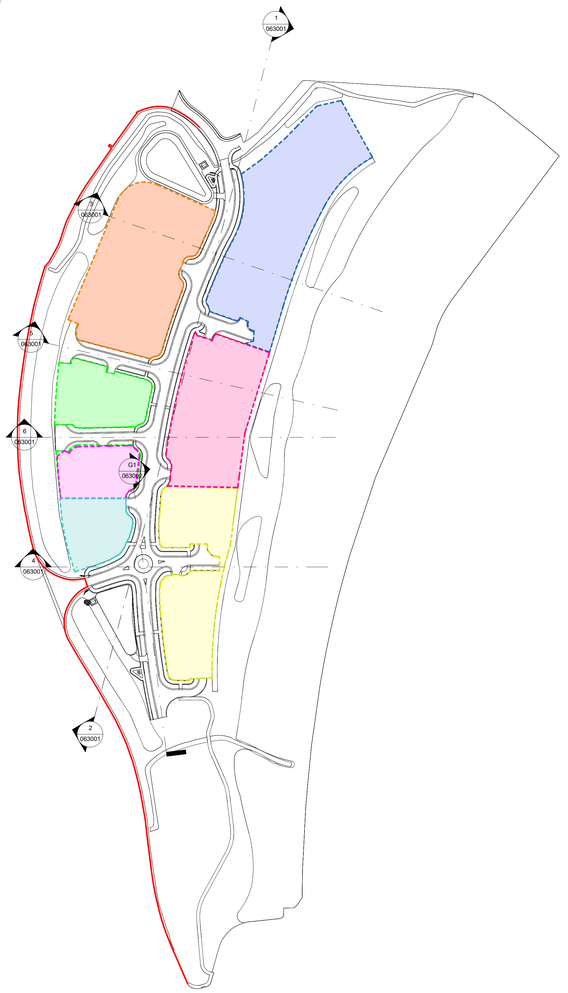

Location Map - Plots.

GENERAL NOTES

a. This drawing is confidential and copyright and owned by WSP (Real Estate & Infrastructure) Ltd. and is not to be used for any purpose unless specifically stated otherwise.
b. Dimensions are not to be scaled from this drawing. Discrepancies and / or ambiguities within this drawing, between it and information given elsewhere, must be reported immediately to the architect for clarification before proceeding.
c. Graphical representations of equipment on this drawing have been co-ordinated, but are approximations only. Please refer to the Specifications and / or Details for actual sizes, or specific contractor construction information where only design intent is provided.
d. This drawing is to be read in conjunction with all other relevant architectural drawings and specifications as well as the drawings and specifications of other design disciplines, including structural engineers, building services engineers.
e. It is assumed that all works on this drawing will be carried out by a competent contractor, aware of their duties under CDM regulations 2015 and working to a construction phase plan developed by the Procore Contractor.

HEALTH & SAFETY SYMBOL KEY

WARNING RISK
Indicates a Residual Risk as a warning

COMPULSORY RISK
Indicates a Residual Risk requiring a compulsory action

PROHIBITIVE RISK
Indicates a Residual Risk requiring a prohibitive action

INFORMATION RISK
Indicates a Residual Risk for information

Rev	Description	(CW1 / April)	Date
P00	Issued for Pre App		17.09.25

Status
A3 - Accepted for RIBA Stage 3

Classification
Confidential

Client
Merthyr Tydfil County Bourough Council

Project
Goat Mill Road Development

Drawing
GA Sections 2 of 2

Scale @ A0	Drawn	Checked	Approved
As indicated	IM	IM	MT

Project No.
70116992

Date
17/09/2025

Drawing Identifier
originator 70121691 - volume WSP - system XX - zone XX - level DR - form A - discipline 063002 - number _ revision P00

esa architecture
member of WSP
Quest House, Fortran Rd, St. Mellons, Cardiff, CF3 0EY
info@esa-ltd.com
WSP (Real Estate & Infrastructure) Limited, Reg No. 12475960

Print Date: 29/10/2025 14:44:44
© WSP (Real Estate & Infrastructure) Limited <File Path to Central File>