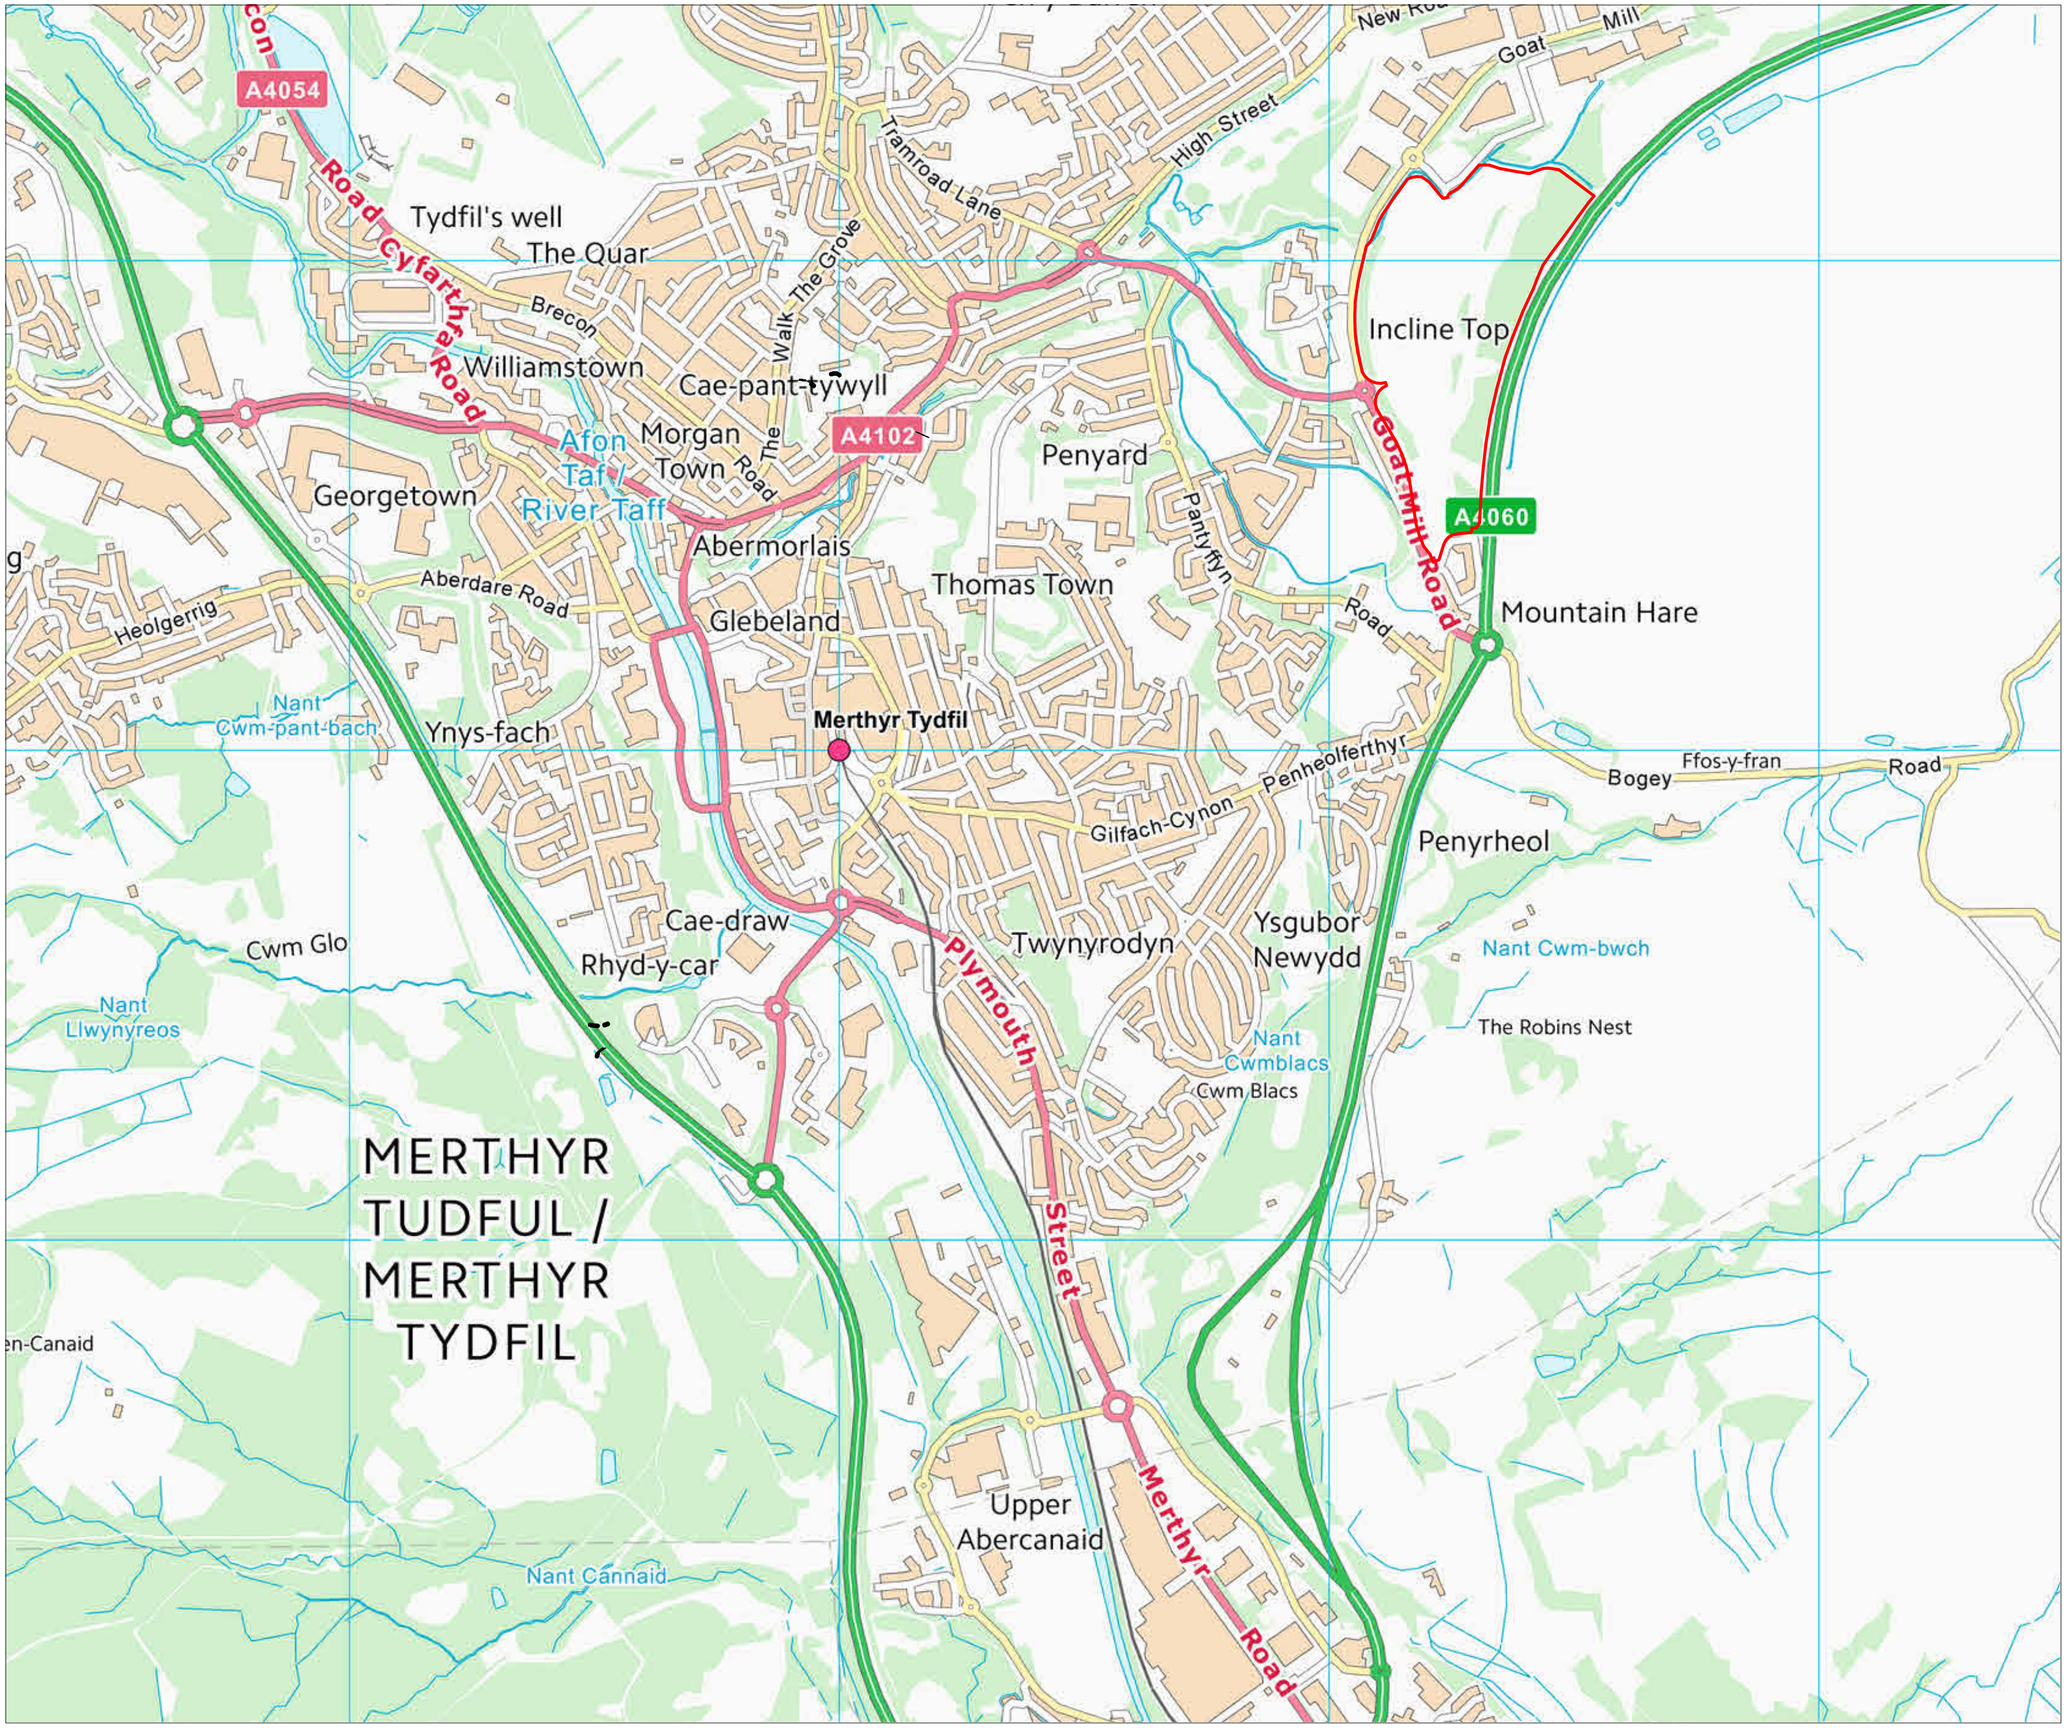


Notes

Do not scale from this drawing.

All dimensions are to be checked prior to construction and any discrepancies are to be identified to the Architect.

Copyright reserved.

Rev	Date	Description	Issued By	Aprvd By
P00	19.10.26	Issued for Planning	MT	IM

Purpose
A3 - RIBA Stage 3

Status Code

Client
Merthyr Tydfil County Bourough Council

Project
Goat Mill Road Development

Title
Site Location Plan

Scale	Size	Date	Drawn	Checked
1 : 2500	A2		IM	IM

Capital Quarter,
Tyndall Street, Cardiff. CF10 4BZ
United Kingdom
WSP (Real Estate & Infrastructure) Ltd
Reg No. 13470950

www.wsp.com

Drawing No.
Project Code - Originator - Functional Breakdown - Spatial Breakdown - Form - Discipline - Number
70116992-WSP-XX-ZZ-DR-A-910001

Rev.
P - Pre-Contract
C - Contract
P00

Classification ID: PM_40_40_01

Time Stamp - 29/10/2026 14:44:48