




APPRAOCH ROAD ALIGNMENT - CH 0

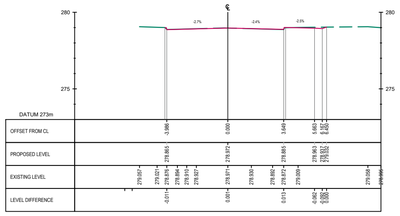


APPRAOCH ROAD ALIGNMENT - CH 10

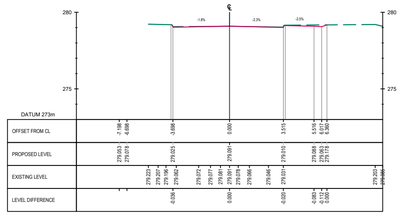


APPRAOCH ROAD ALIGNMENT - CH 20

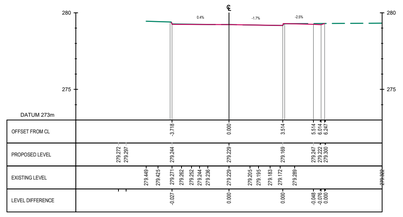


APPRAOCH ROAD ALIGNMENT - CH 30

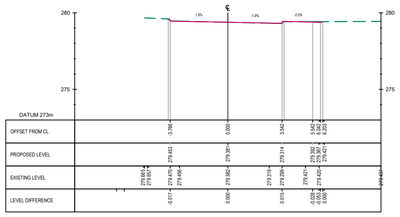


APPRAOCH ROAD ALIGNMENT - CH 40

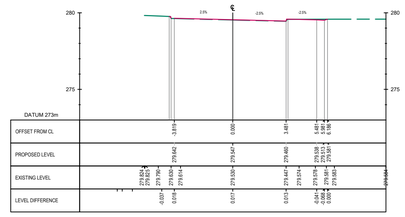


APPRAOCH ROAD ALIGNMENT - CH 50

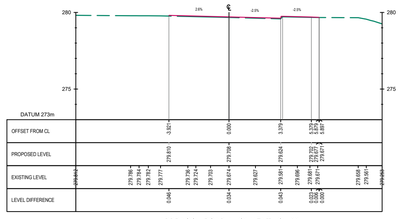


APPRAOCH ROAD ALIGNMENT - CH 60

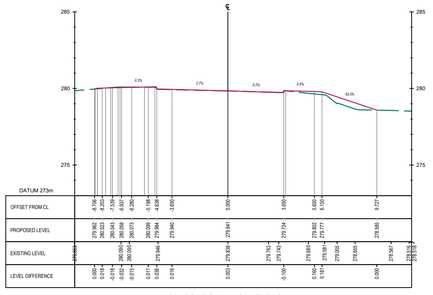


APPRAOCH ROAD ALIGNMENT - CH 70

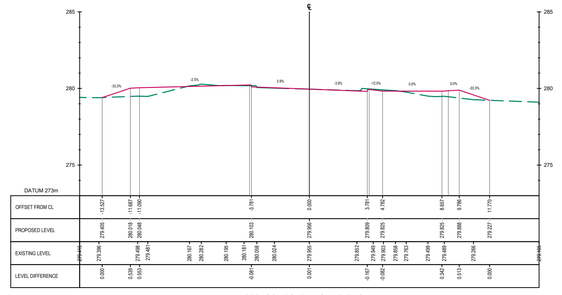


APPRAOCH ROAD ALIGNMENT - CH 80

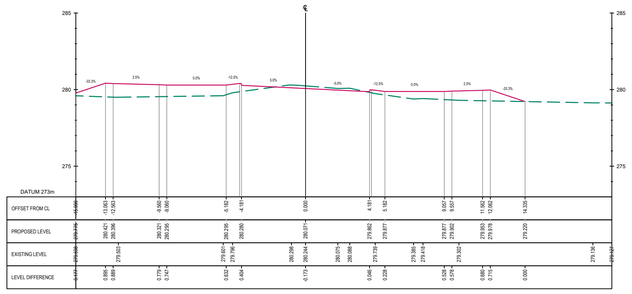


APPRAOCH ROAD ALIGNMENT - CH 90

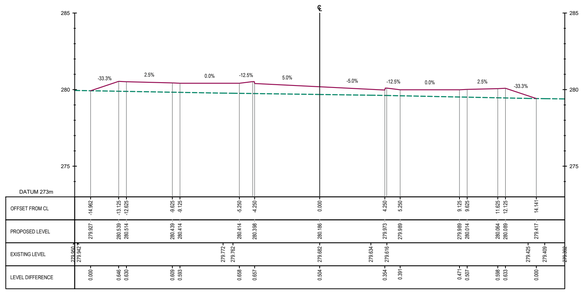


APPRAOCH ROAD ALIGNMENT - CH 100

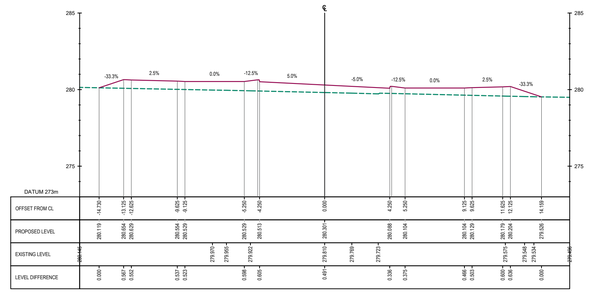


APPRAOCH ROAD ALIGNMENT - CH 110

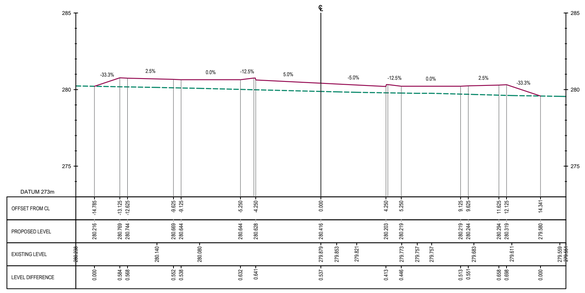

APPRAOCH ROAD ALIGNMENT - CH 120

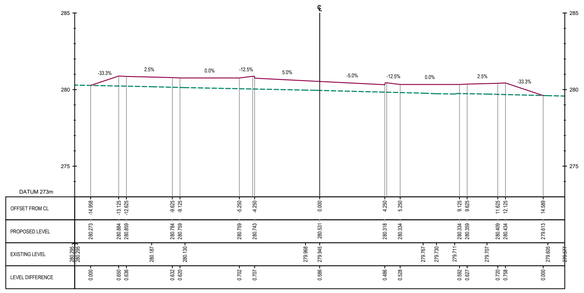

APPRAOCH ROAD ALIGNMENT - CH 130

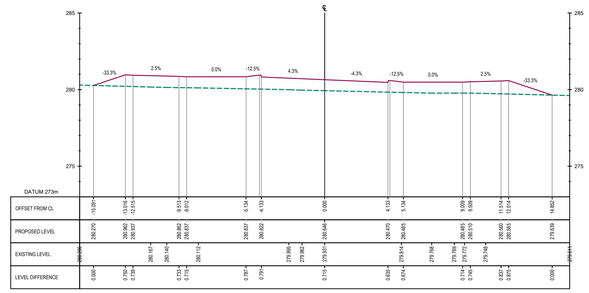

APPRAOCH ROAD ALIGNMENT - CH 140

DO NOT SCALE

Notes:

1. Do not scale from this drawing.
2. This drawing is only to be used for the specific purpose stated in the title.
3. For cross section locations, reference is to be made to 2107-WSP-XX-XX-DR-HW-0108

Key:

Existing profile

Proposed Profile

REV	DATE	BY	DESCRIPTION	CHK	APP
P01	30/10/2026	KR	FIRST ISSUE	XXX	XXX

DRAWING STATUS:
S0 - WORK IN PROGRESS

wsp
1 Capital Quarter, Tyndall St, Cardiff, CF10 4BZ, UK
T+ 44 (0) 292 076 9200
wsp.com

CLIENT:
Bridgend County Borough Council

SITE/PROJECT:
Goat Mill Road Development


TITLE:
Approach Road
Cross Sections - Sheet 1 of 3

SCALE @ A1:	CHECKED:		APPROVED:
1:200	PS		PS
PROJECT NO:	DESIGNED:	DRAWN:	DATE:
UK0041132.2107	KR	KR	NOV 2026


DRAWING NO: 2107-WSP-XX-XX-DR-HW-0109 | REV: P01

© WSP UK Ltd


File name C:\USERS\KR0488\WSP O365\RCT_BRIDGEND AND MERTHYR COUNTY BOROUGH COUNCILS - TD13\PROJECT DOCUMENTS\03 WIP\3XX\02 CAD-BIM MODELS\HIGHWAYS\03-DRAWINGS\2107-WSP-XX-XX-DR-HW-0109_CS.DWG, printed on 05 November 2026 23:25:48, by RaviChandran, Karthika

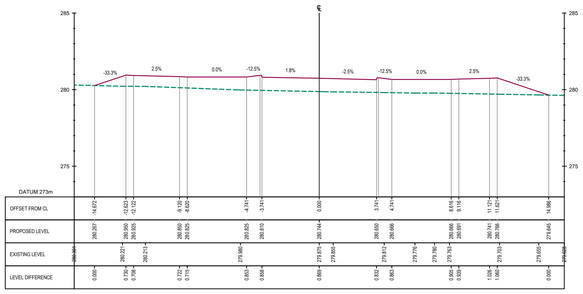


APPRAOCH ROAD ALIGNMENT - CH 150

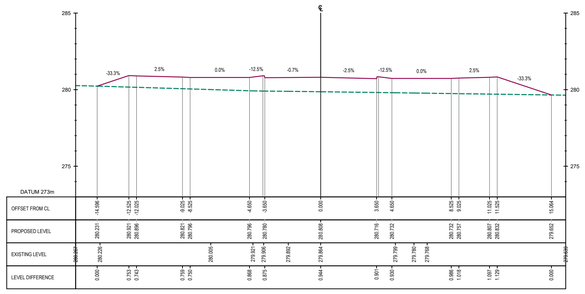


APPRAOCH ROAD ALIGNMENT - CH 160

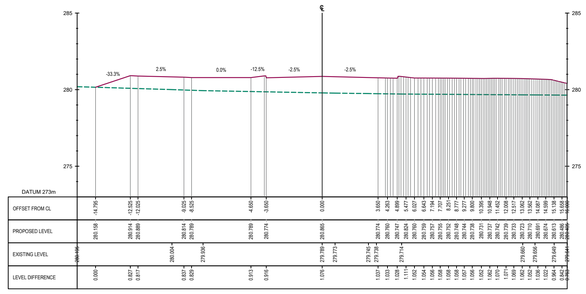


APPRAOCH ROAD ALIGNMENT - CH 170

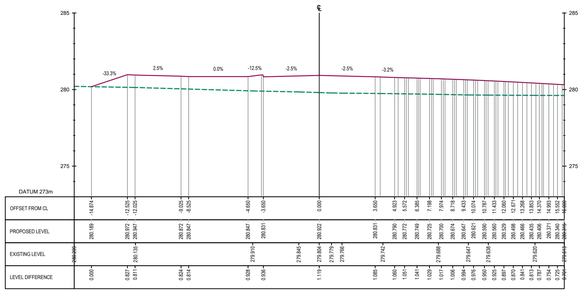


APPRAOCH ROAD ALIGNMENT - CH 180

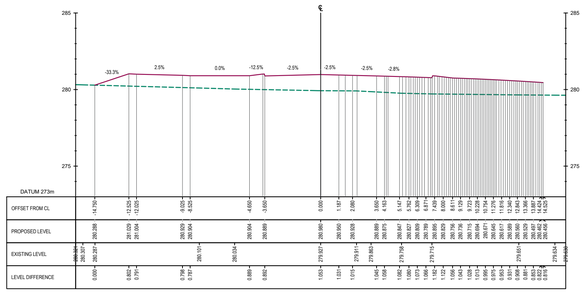


APPRAOCH ROAD ALIGNMENT - CH 190

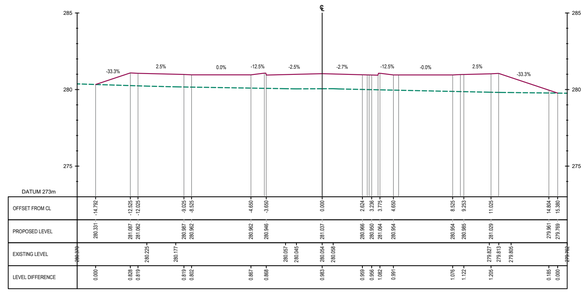


APPRAOCH ROAD ALIGNMENT - CH 200

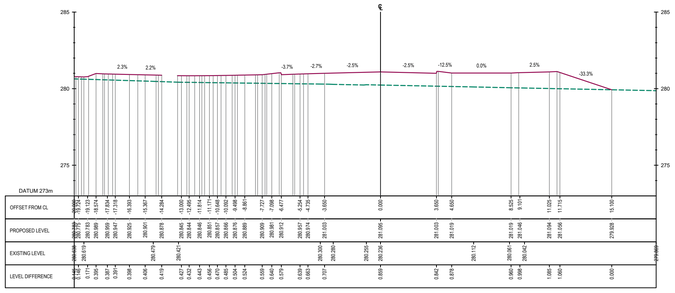


APPRAOCH ROAD ALIGNMENT - CH 210

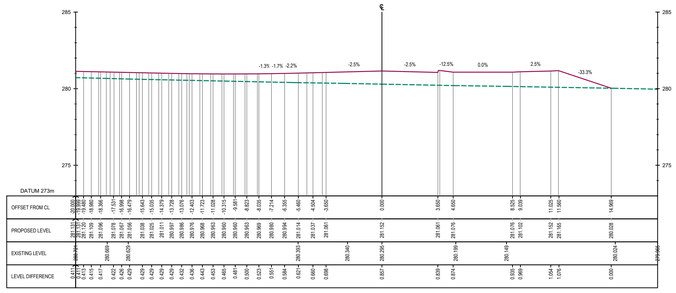


APPRAOCH ROAD ALIGNMENT - CH 220

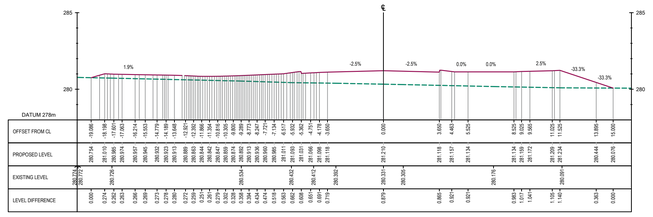


APPRAOCH ROAD ALIGNMENT - CH 230

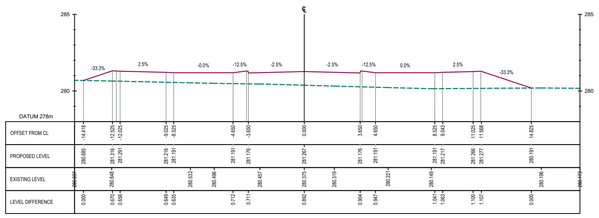


APPRAOCH ROAD ALIGNMENT - CH 240

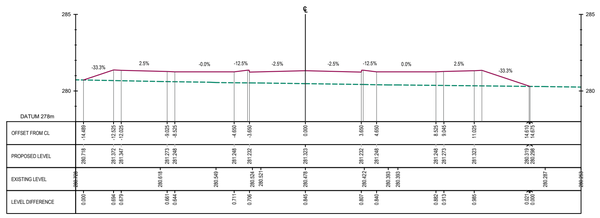


APPRAOCH ROAD ALIGNMENT - CH 250

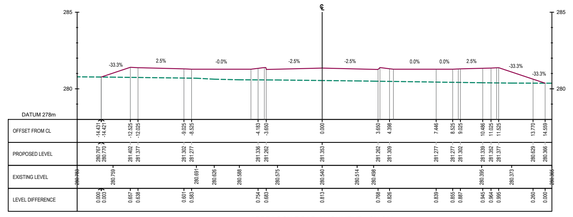


APPRAOCH ROAD ALIGNMENT - CH 260

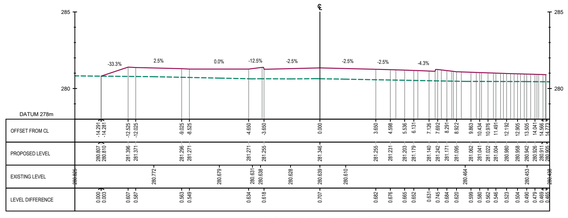

APPRAOCH ROAD ALIGNMENT - CH 270

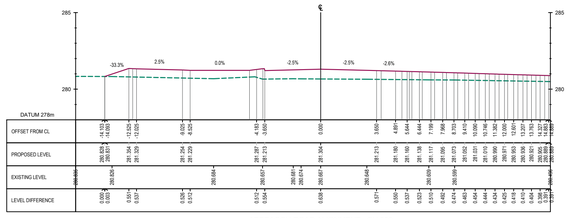

APPRAOCH ROAD ALIGNMENT - CH 280

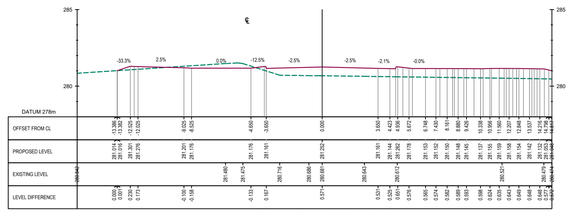

APPRAOCH ROAD ALIGNMENT - CH 290

DO NOT SCALE

Notes:

1. Do not scale from this drawing.
2. This drawing is only to be used for the specific purpose stated in the title.
3. For cross section locations, reference is to be made to 2107-WSP-XX-XX-DR-HW-0108

Key:

Existing profile

Proposed Profile

REV	DATE	BY	DESCRIPTION	CHK	APP
P01	05/11/2026	KR	FIRST ISSUE	PS	PS

DRAWING STATUS:
S0 - WORK IN PROGRESS

1 Capital Quarter, Tyndall St, Cardiff, CF10 4BZ, UK
T+ 44 (0) 292 078 9200
wsp.com

CLIENT:
Bridgend County Borough Council

SITE/PROJECT:
Goat Mill Road Development

TITLE:
Approach Road
Cross Sections - Sheet 2 of 3

SCALE @ A1:	DESIGNED:	APPROVED:
1:200	PS	PS


PROJECT NO:	DRAWN:	CHECKED:	DATE:
UK0041132.2107	KR	KR	NOV 2026

DRAWING No:
2107-WSP-XX-XX-DR-HW-0110


REV:
P01

© WSP UK Ltd


File name:C:\USERS\KRKR\48886\WSP CS\RECT. BRIDGEND AND MERTHYR COUNTY BOROUGH COUNCILS - TO 1\5.PROJECT DOCUMENTS\03 WIP\3XX\2 CAD-BIM MODELS\HIGHWAYS\GS\DRAWINGS\2107-WSP-XX-XX-DR-HW-0109_CS.DWG, printed on 05 November 2026 23:28:38, by Ravichandran, Karthika

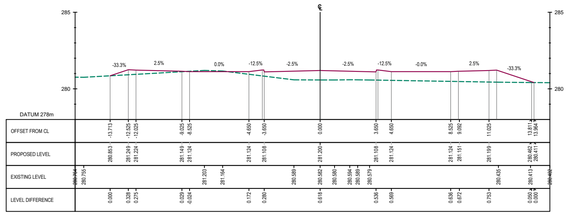


APPRAOCH ROAD ALIGNMENT - CH 300

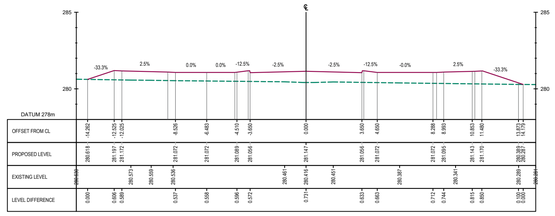


APPRAOCH ROAD ALIGNMENT - CH 310

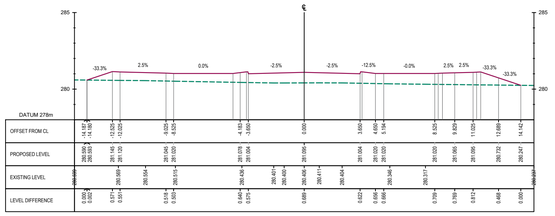


APPRAOCH ROAD ALIGNMENT - CH 320

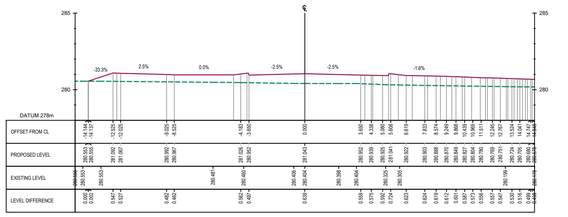


APPRAOCH ROAD ALIGNMENT - CH 330

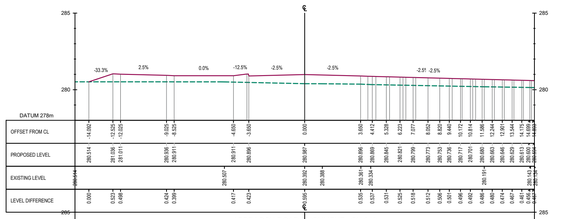


APPRAOCH ROAD ALIGNMENT - CH 340

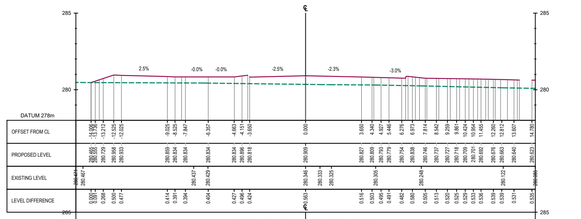


APPRAOCH ROAD ALIGNMENT - CH 350

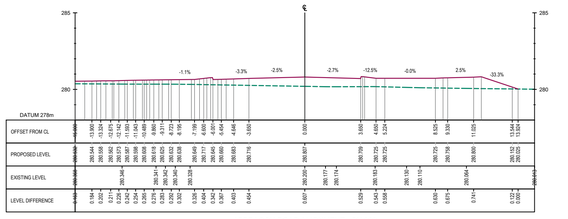


APPRAOCH ROAD ALIGNMENT - CH 360

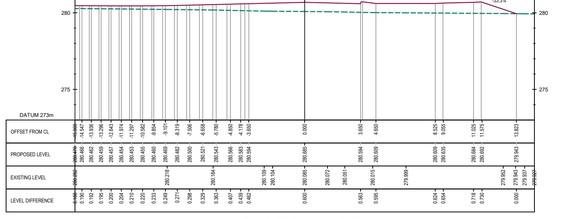


APPRAOCH ROAD ALIGNMENT - CH 370

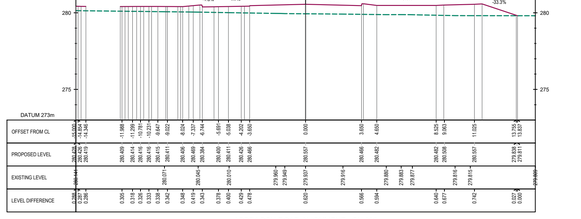


APPRAOCH ROAD ALIGNMENT - CH 380

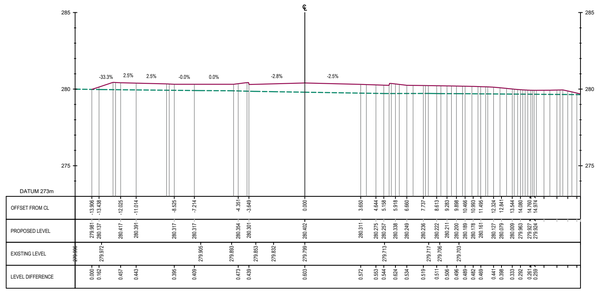


APPRAOCH ROAD ALIGNMENT - CH 390

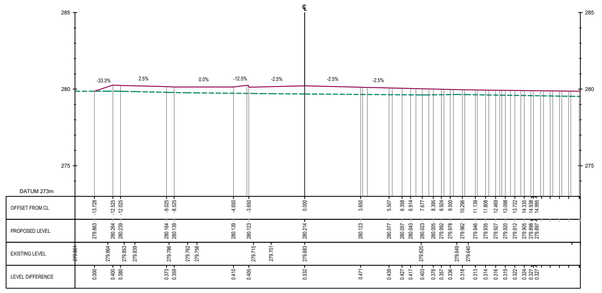


APPRAOCH ROAD ALIGNMENT - CH 400

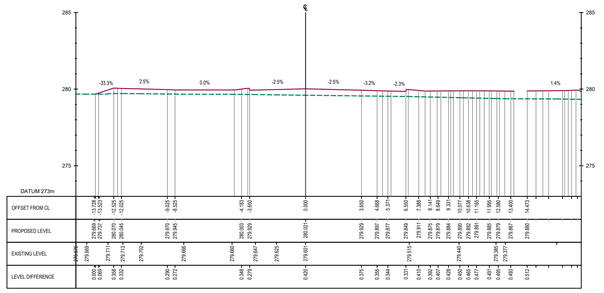

APPRAOCH ROAD ALIGNMENT - CH 410

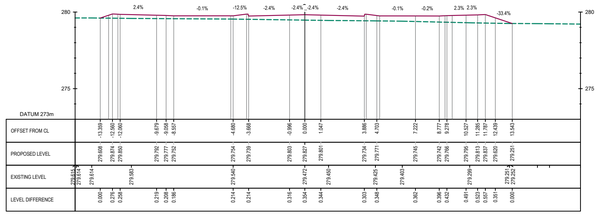

APPRAOCH ROAD ALIGNMENT - CH 420

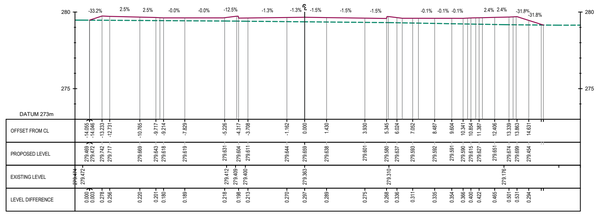

APPRAOCH ROAD ALIGNMENT - CH 430

DO NOT SCALE

Notes:

1. Do not scale from this drawing.
2. This drawing is only to be used for the specific purpose stated in the title.
3. For cross section locations, reference is to be made to 2107-WSP-XX-XX-DR-HW-0108

Key:

- Existing profile
- Proposed Profile

REV	DATE	BY	DESCRIPTION	CHK	APP
P01	05/11/2026	KR	FIRST ISSUE	PS	PS

DRAWING STATUS: S0 - WORK IN PROGRESS

1 Capital Quarter, Tyndall St, Cardiff, CF10 4BZ, UK
T+ 44 (0) 292 076 9200
wsp.com

CLIENT: Bridgend County Borough Council

SITE/PROJECT: Goat Mill Road Development

TITLE: Approach Road Cross Sections - Sheet 3 of 3


SCALE @ A1	CHECKED	APPROVED
1:200	PS	PS

PROJECT No	DESIGNED	DRAWN	DATE
UK0041132.2107	KR	KR	NOV 2026


DRAWING No: 2107-WSP-XX-XX-DR-HW-0111 REV: P01

© WSP UK Ltd


File name:C:\USERS\NKR84886\WSP O365\RCT_BRIDGEND AND MERTHYR COUNTY BOROUGH COUNCILS - TO\13PROJECT DOCUMENTS\03 WIP\XX\02 CAD-BIM MODELS\HIGHWAYS\03.DRAWINGS\2107-WSP-XX-XX-DR-HW-0109_CS.DWG, printed on 05 November 2026 23:27:07, by Ravichandran, Karthika

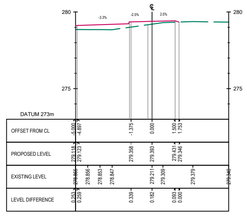


SOUTHERN_SHARED_USE_PATH - CH 0

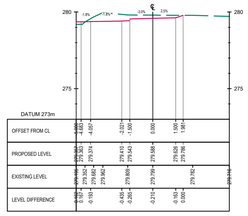


SOUTHERN_SHARED_USE_PATH - CH 10

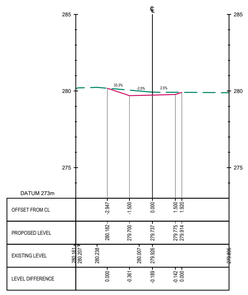


SOUTHERN_SHARED_USE_PATH - CH 20

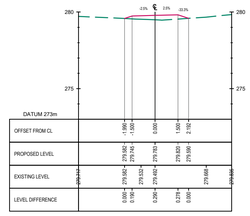


SOUTHERN_SHARED_USE_PATH - CH 30

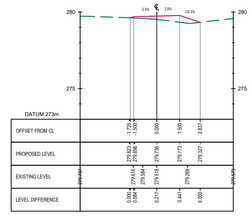


SOUTHERN_SHARED_USE_PATH - CH 40

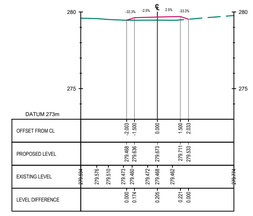


SOUTHERN_SHARED_USE_PATH - CH 50

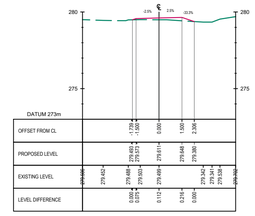


SOUTHERN_SHARED_USE_PATH - CH 60

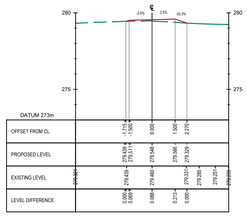


SOUTHERN_SHARED_USE_PATH - CH 70

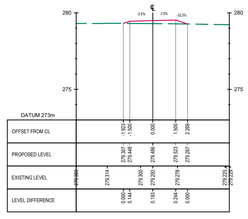


SOUTHERN_SHARED_USE_PATH - CH 80

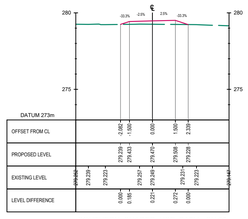


SOUTHERN_SHARED_USE_PATH - CH 90

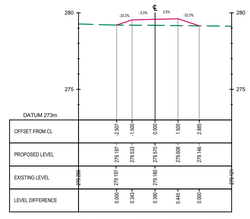


SOUTHERN_SHARED_USE_PATH - CH 100

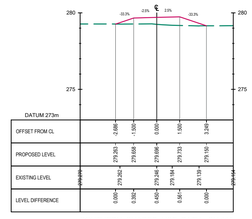


SOUTHERN_SHARED_USE_PATH - CH 110

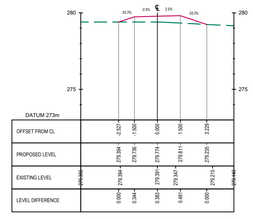


SOUTHERN_SHARED_USE_PATH - CH 120

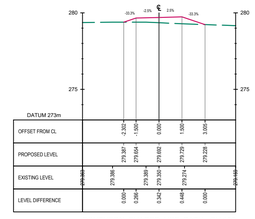


SOUTHERN_SHARED_USE_PATH - CH 130

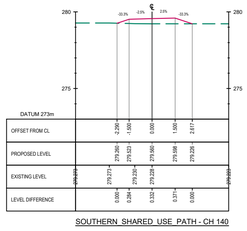


SOUTHERN_SHARED_USE_PATH - CH 140

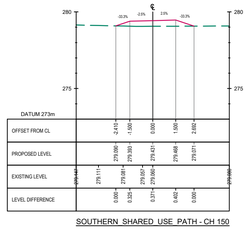


SOUTHERN_SHARED_USE_PATH - CH 150

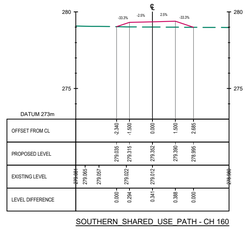


SOUTHERN_SHARED_USE_PATH - CH 160

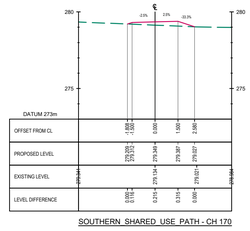


SOUTHERN_SHARED_USE_PATH - CH 170

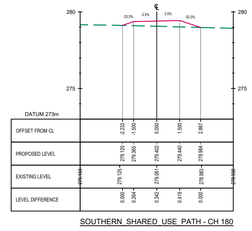


SOUTHERN_SHARED_USE_PATH - CH 180

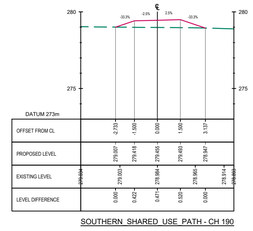


SOUTHERN_SHARED_USE_PATH - CH 190

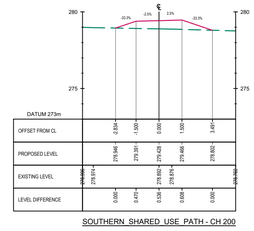


SOUTHERN_SHARED_USE_PATH - CH 200

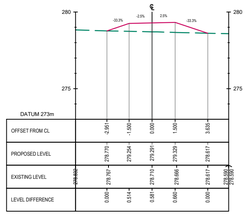


SOUTHERN_SHARED_USE_PATH - CH 210

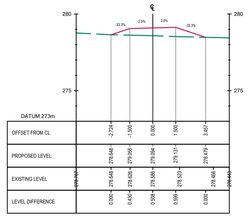


SOUTHERN_SHARED_USE_PATH - CH 220

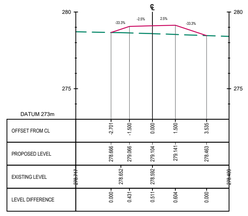


SOUTHERN_SHARED_USE_PATH - CH 230

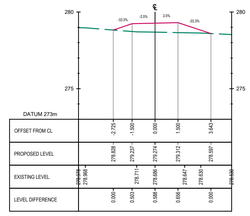


SOUTHERN_SHARED_USE_PATH - CH 240

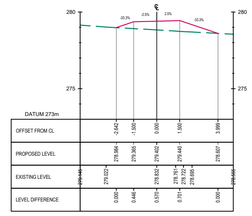


SOUTHERN_SHARED_USE_PATH - CH 250

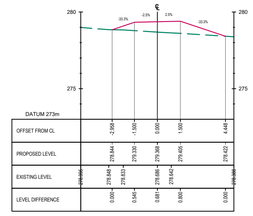


SOUTHERN_SHARED_USE_PATH - CH 260

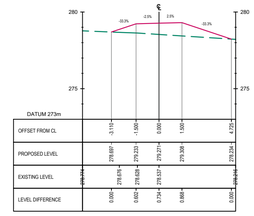


SOUTHERN_SHARED_USE_PATH - CH 270

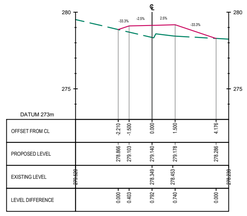

SOUTHERN_SHARED_USE_PATH - CH 280

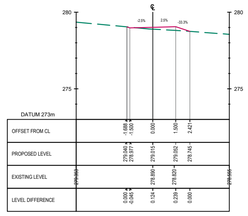

SOUTHERN_SHARED_USE_PATH - CH 290

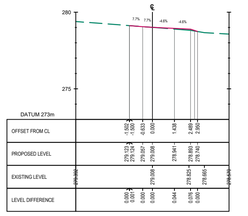

SOUTHERN_SHARED_USE_PATH - CH 298

DO NOT SCALE

Notes:

1. Do not scale from this drawing.
2. This drawing is only to be used for the specific purpose stated in the title.
3. For cross section locations, reference is to be made to 2107-WSP-XX-XX-DR-HW-0108

Key:

- - - - - Existing profile

——— Proposed Profile

REV	DATE	BY	DESCRIPTION	CHK	APP
P01	05/11/2026	KR	FIRST ISSUE	PS	PS

DRAWING STATUS:

S0 - WORK IN PROGRESS

1 Capital Quarter, Tyndall St, Cardiff, CF10 4BZ, UK
T+ 44 (0) 292 076 9200
wsp.com

CLIENT:

Bridgend County Borough Council

SITE/PROJECT:

Goat Mill Road Development

TITLE:

Southern Shared Use Path
Cross Sections

SCALE @ A1:	CHECKED:	APPROVED:
1:200	PS	PS


PROJECT NO:	DESIGNED:	DRAWN:	DATE:
UK0041132.2107	KR	KR	NOV 2026

DRAWING No: 2107-WSP-XX-XX-DR-HW-0112


REV: P01

© WSP UK Ltd


File name C:\SERS\KR04886\WSP CS\56\RC7 BRIDGEND AND MERTHYR COUNTY BOROUGH COUNCILS - TO13\PROJECT DOCUMENTS\03 WIP\3XX\02 CAD-BIM MODELS\HIGHWAYS\03-DRAWINGS\2107-WSP-XX-XX-DR-HW-0109_CS.DWG, printed on 06 November 2026 09:19:21, by RaviChandran, Karthika

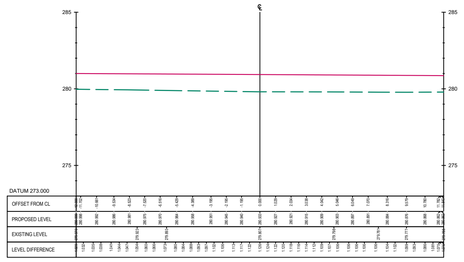


ACCESS ROAD 1 - CH0.000

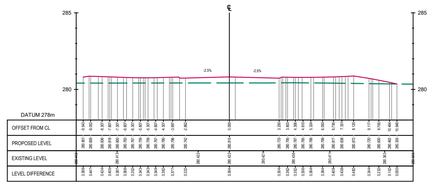


ACCESS ROAD 2 - CH 20.000

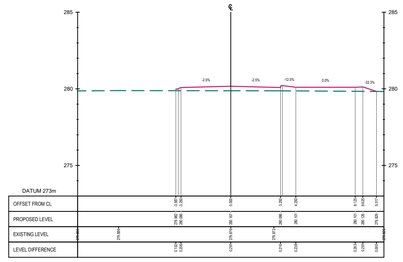


ACCESS ROAD 2 - CH 60.000

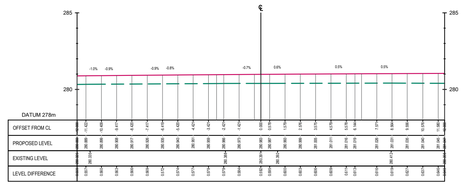


ACCESS ROAD - 3 - CH 0.000

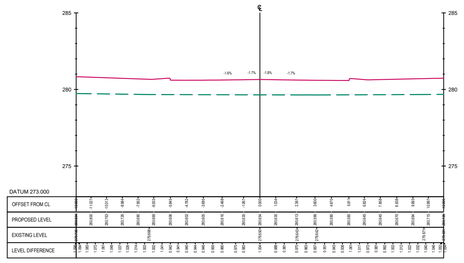


ACCESS ROAD 1 - CH10.000

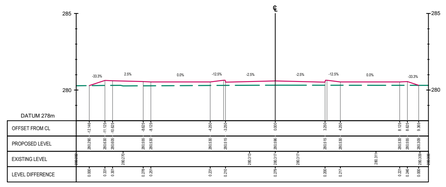


ACCESS ROAD 2 - CH 30.000

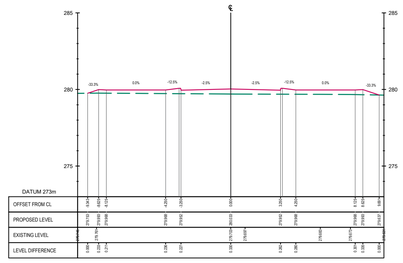

ACCESS ROAD 2 - CH 70.000

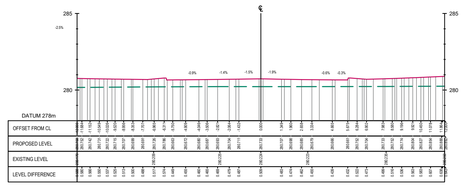


ACCESS ROAD - 3 - CH 10.000

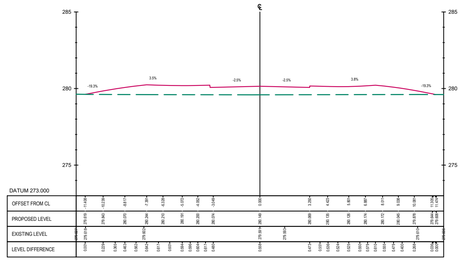


ACCESS ROAD 1 - CH20.000

ACCESS ROAD 2 - CH 40.000


ACCESS ROAD 2 - CH 80.000

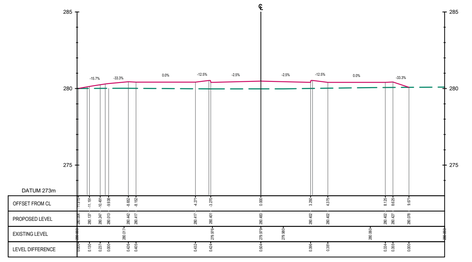


ACCESS ROAD - 3 - CH 20.000

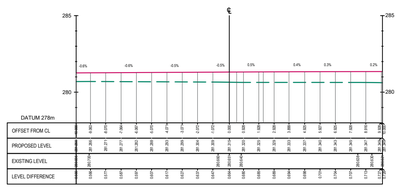


ACCESS ROAD 2 - CH 0.000

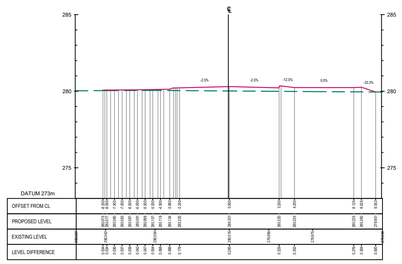


ACCESS ROAD 2 - CH 50.000

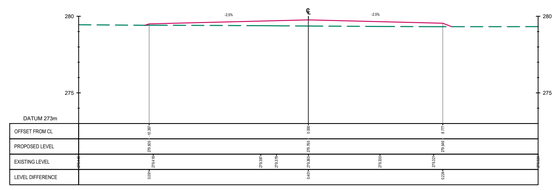


ACCESS ROAD 2 - CH 90.000

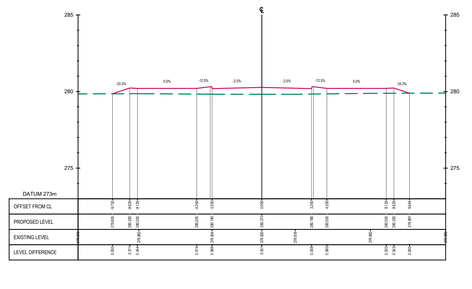


ACCESS ROAD - 3 - CH 30.000

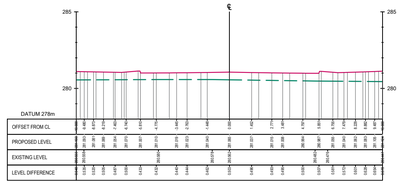

ACCESS ROAD 2 - CH 10.000

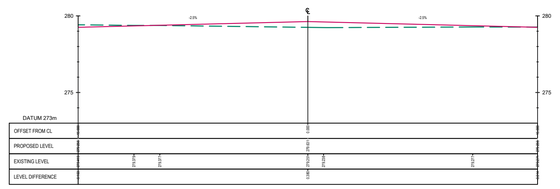

ACCESS ROAD 2 - CH 100.000

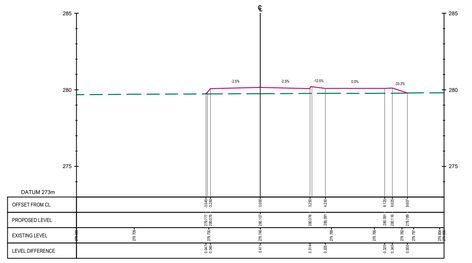

ACCESS ROAD - 3 - CH 40.000

DO NOT SCALE

Notes:

1. Do not scale from this drawing.
2. This drawing is only to be used for the specific purpose stated in the title.
3. For cross section locations, reference is to be made to 2107-WSP-XX-XX-DR-HW-0108

Key:

- Existing profile
- Proposed Profile

REV.	DATE	BY	DESCRIPTION	CHK	APP
P01	05/11/2026	KR	FIRST ISSUE	PS	PS

DRAWING STATUS: S0 - WORK IN PROGRESS

wsp
1 Capital Quarter, Tyndall St, Cardiff, CF10 4BZ, UK
T+ 44 (0) 292 076 9200
wsp.com

CLIENT: Bridgend County Borough Council

SITE/PROJECT: Goat Mill Road Development

TITLE: Access Road Cross Sections Sheet 1 of 4


SCALE @ A1	CHECKED	APPROVED
1:200	PS	PS

PROJECT NO.	DESIGNED	DRAWN	DATE
UK0041132.2107	KR	KR	NOV 2026


DRAWING No: 2107-WSP-XX-XX-DR-HW-0113 REV: P01

© WSP UK Ltd


File name:C:\USERS\NKR0488C\ONEDRIVE - WSP O365\DESKTOP\2107-WSP-XX-XX-DR-HW-0109_CS1.DWG, printed on 06 November 2026 04:27:27, by Ravichandran, Karthika

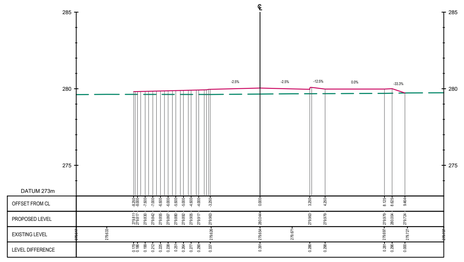


ACCESS ROAD - 3 - CH 50.000

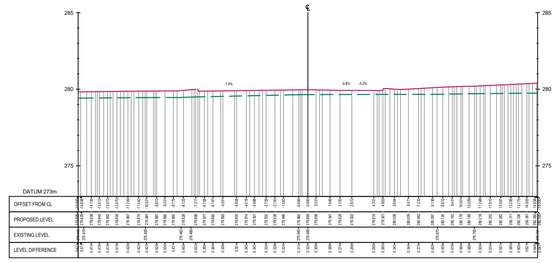


ACCESS ROAD - 4 - CH 10.000

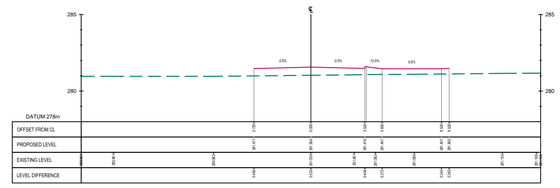


ACCESS ROAD - 5 - CH 40.000

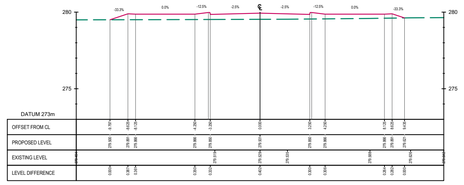


ACCESS ROAD - 3 - CH 60.000

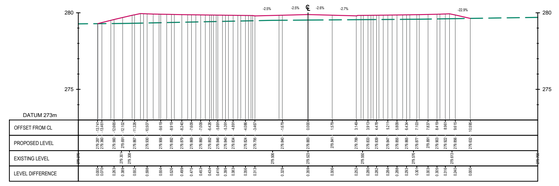


ACCESS ROAD - 4 - CH 18.000

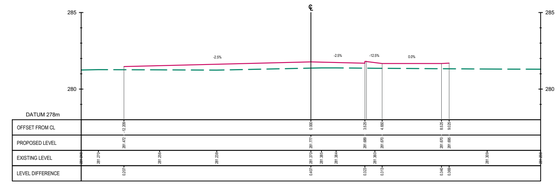


ACCESS ROAD - 5 - CH 50.000

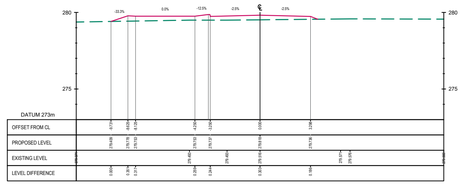


ACCESS ROAD - 3 - CH 70.000

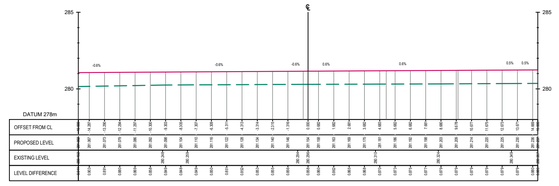


ACCESS ROAD - 5 - CH 0.000

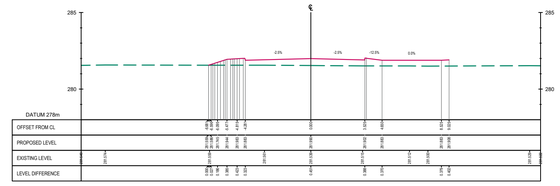


ACCESS ROAD - 5 - CH 60.000

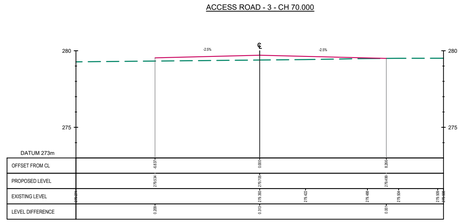


ACCESS ROAD - 3 - CH 80.000

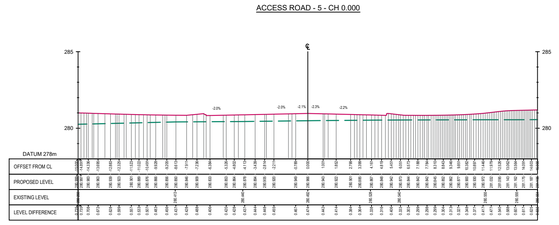


ACCESS ROAD - 5 - CH 10.000

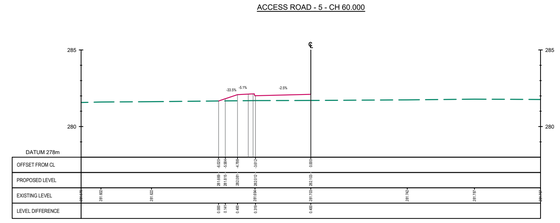


ACCESS ROAD - 5 - CH 65.000

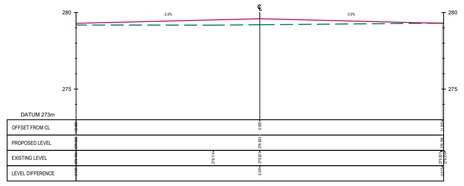


ACCESS ROAD - 3 - CH 90.000

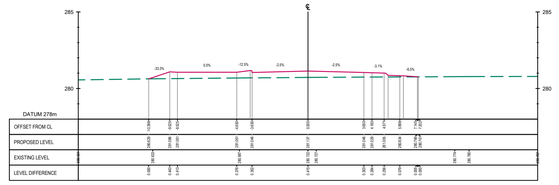


ACCESS ROAD - 5 - CH 20.000

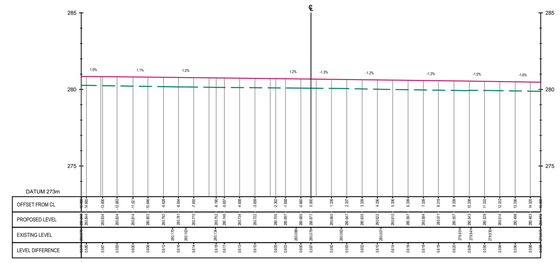


ACCESS ROAD - 6 - CH 0.000

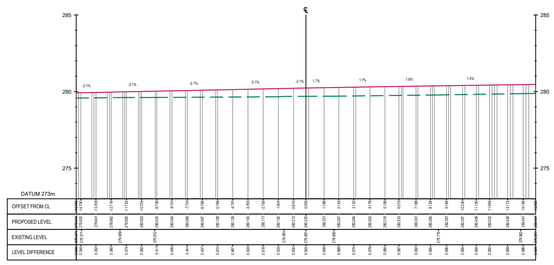

ACCESS ROAD - 4 - CH 0.000

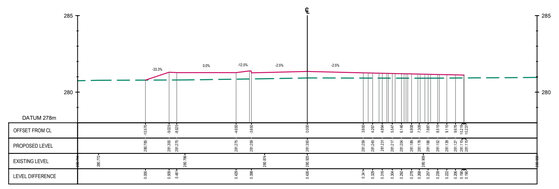

ACCESS ROAD - 5 - CH 30.000

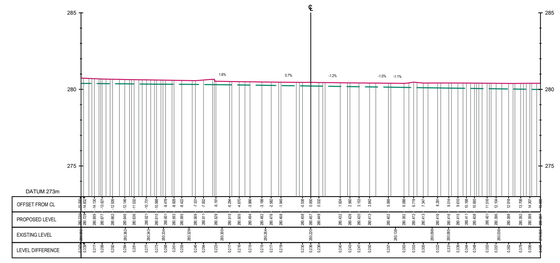

ACCESS ROAD - 6 - CH 10.000

DO NOT SCALE

Notes:

1. Do not scale from this drawing.
2. This drawing is only to be used for the specific purpose stated in the title.
3. For cross section locations, reference is to be made to 2107-WSP-XX-XX-DR-HW-0108

Key:

- Existing profile
- Proposed Profile

REV.	DATE	BY	DESCRIPTION	CHK	APP.
P01	05/11/2026	KR	FIRST ISSUE	PS	PS

DRAWING STATUS:
S0 - WORK IN PROGRESS

wsp
1 Capital Quarter, Tyndall St, Cardiff, CF10 4BZ, UK
T+ 44 (0) 292 076 9200
wsp.com

CLIENT:
Bridgend County Borough Council

SITE/PROJECT:
Goat Mill Road Development


TITLE:
Access Road Cross Sections
Sheet 2 of 4

SCALE @ A1:	CHECKED:		APPROVED:
1:200	PS		PS
PROJECT #:	DESIGNED:	DRAWN:	DATE:
UK0041132.2107	KR	KR	NOV 2026


DRAWING NO.: 2107-WSP-XX-XX-DR-HW-0114
REV.: P01

© WSP UK Ltd


File name:C:\USERS\KR4B486\ONEDRIVE - WSP O365\CES\KTOP\2107-WSP-XX-XX-DR-HW-0109_CS1.DWG, printed on 06 November 2026 14:24:32, by Ravichandran, Karthika

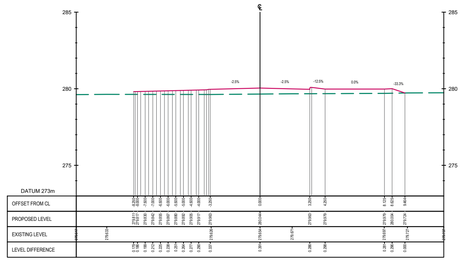


ACCESS ROAD - 3 - CH 50.000

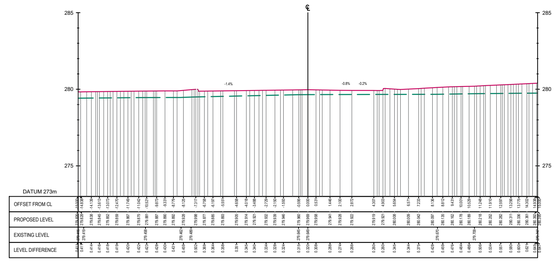


ACCESS ROAD - 4 - CH 10.000

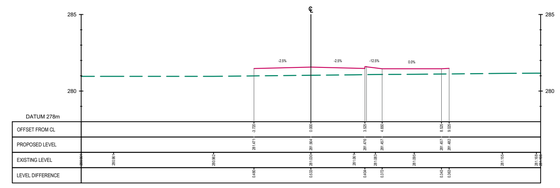


ACCESS ROAD - 5 - CH 40.000

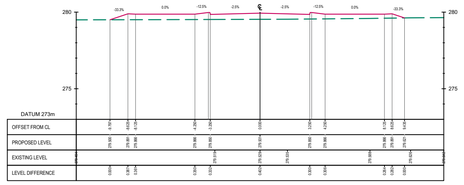


ACCESS ROAD - 3 - CH 60.000

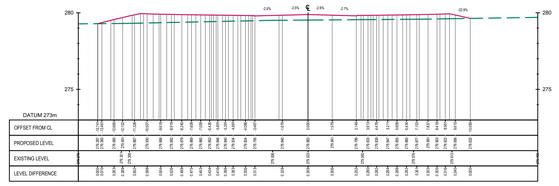


ACCESS ROAD - 4 - CH 18.000

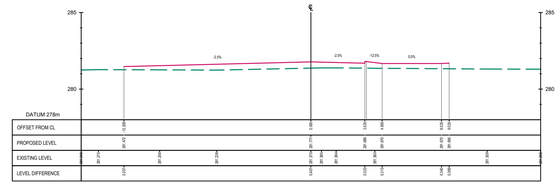


ACCESS ROAD - 5 - CH 50.000

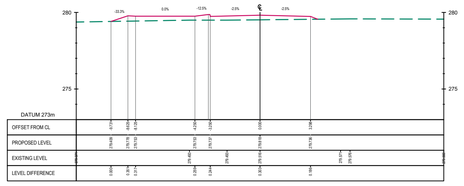


ACCESS ROAD - 3 - CH 70.000

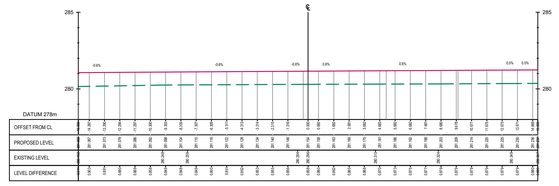


ACCESS ROAD - 5 - CH 0.000

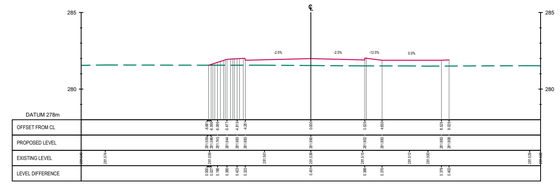


ACCESS ROAD - 5 - CH 60.000

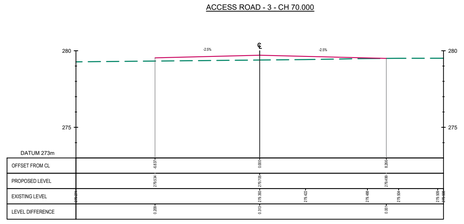


ACCESS ROAD - 3 - CH 80.000

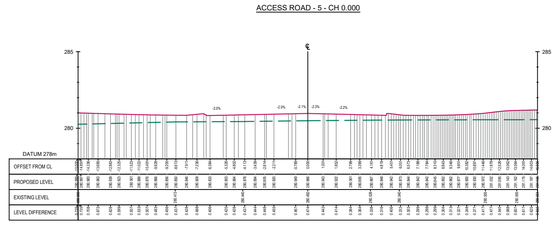


ACCESS ROAD - 5 - CH 10.000

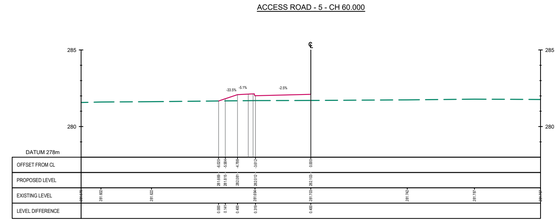


ACCESS ROAD - 5 - CH 65.000

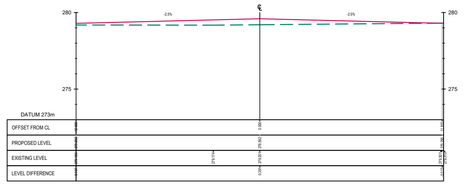


ACCESS ROAD - 3 - CH 90.000

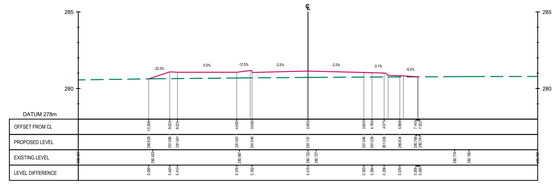


ACCESS ROAD - 5 - CH 20.000

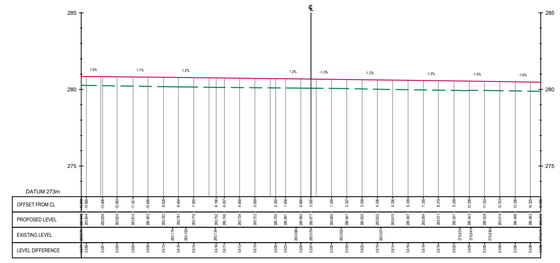


ACCESS ROAD - 6 - CH 0.000

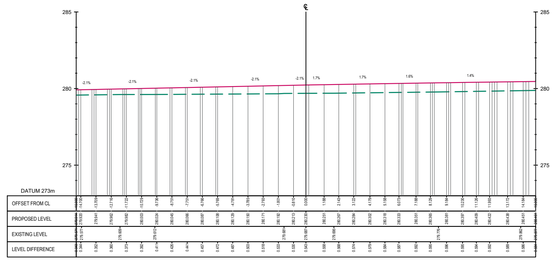

ACCESS ROAD - 4 - CH 0.000

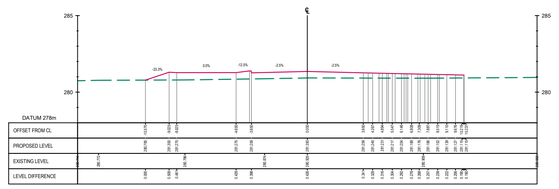

ACCESS ROAD - 5 - CH 30.000

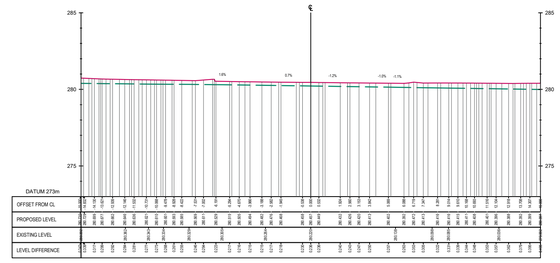

ACCESS ROAD - 6 - CH 10.000

DO NOT SCALE

Notes:

1. Do not scale from this drawing.
2. This drawing is only to be used for the specific purpose stated in the title.
3. For cross section locations, reference is to be made to 2107-WSP-XX-XX-DR-HW-0108

Key:

- Existing profile
- Proposed Profile

REV.	DATE	BY	DESCRIPTION	CHK	APP.
P01	05/11/2026	KR	FIRST ISSUE	PS	PS

DRAWING STATUS:
S0 - WORK IN PROGRESS

wsp
1 Capital Quarter, Tyndall St, Cardiff, CF10 4BZ, UK
T+ 44 (0) 292 076 9200
wsp.com

CLIENT:
Bridgend County Borough Council

SUB-PROJECT:
Goat Mill Road Development


TITLE:
Access Road Cross Sections
Sheet 3 of 4

SCALE @ A1:	CHECKED:		IMPROVED:
1:200	PS		PS
PROJECT NO:	DESIGNED:	DRAWN:	DATE:
UK0041132.2107	KR	KR	NOV 2026


DRAWING NO: 2107-WSP-XX-XX-DR-HW-0115 REV: P01

© WSP UK Ltd


File name:C:\USERS\KR4B486\ONEDRIVE - WSP O365\CES\KTOP\2107-WSP-XX-XX-DR-HW-0109_CS1.DWG, printed on 06 November 2026 04:25:21, by Ravichandran, Karthika

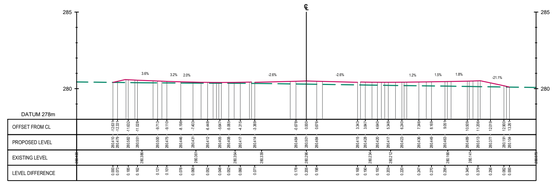


ACCESS ROAD - 6 - CH 17.000

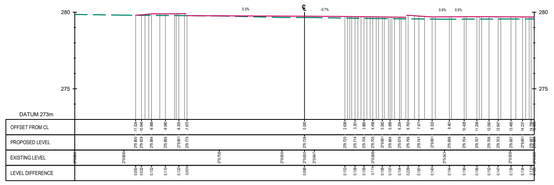


ACCESS ROAD 8 - CH 10.000

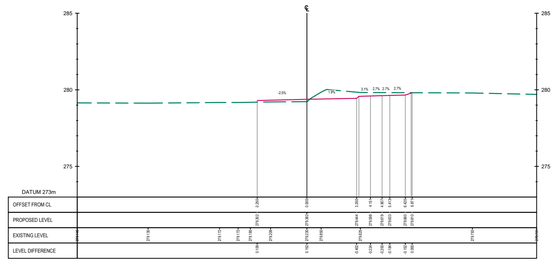


ACCESS ROAD 9 - CH 30.000
SCALE 1:100

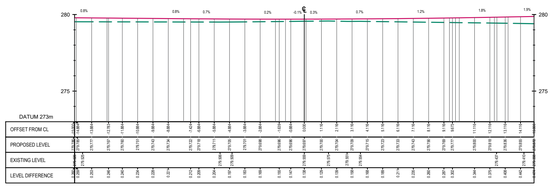


ACCESS ROAD 7 - CH 0.000

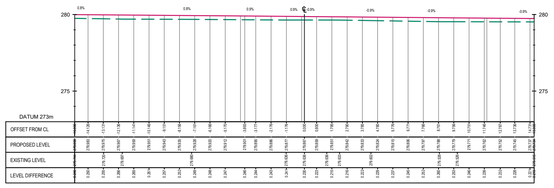


ACCESS ROAD 8 - CH 16.000

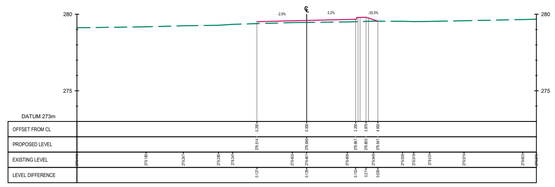


ACCESS ROAD 9 - CH 40.000
SCALE 1:100

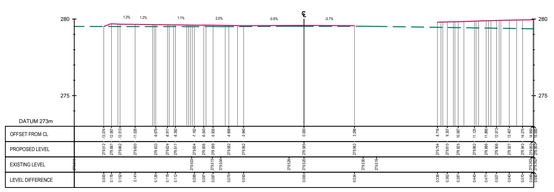


ACCESS ROAD 7 - CH 10.000

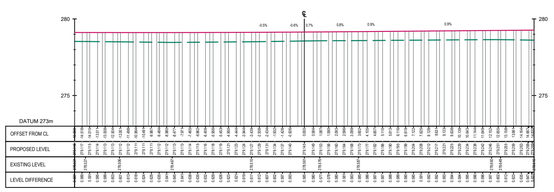


ACCESS ROAD 9 - CH 0.000
SCALE 1:100

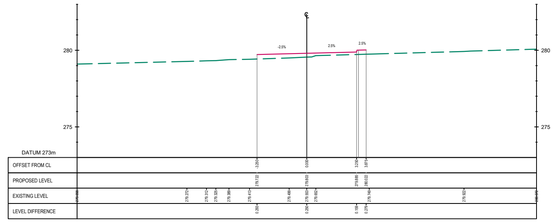


ACCESS ROAD 9 - CH 50.000

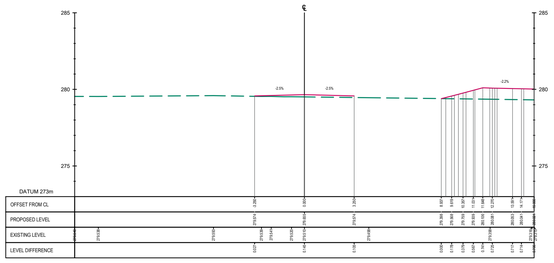


ACCESS ROAD 7 - CH 16.000

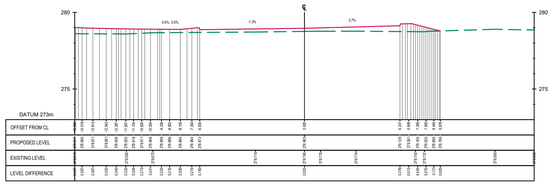

ACCESS ROAD 9 - CH 10.000
SCALE 1:100

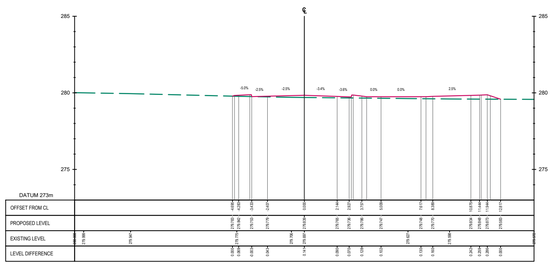

ACCESS ROAD 8 - CH 1.000

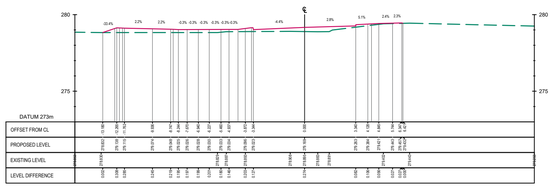

ACCESS ROAD 9 - CH 20.000
SCALE 1:100

DO NOT SCALE

Notes:

1. Do not scale from this drawing.
2. This drawing is only to be used for the specific purpose stated in the title.
3. For cross section locations, reference is to be made to 2107-WSP-XX-XX-DR-HW-0108

Key:

- Existing profile
- Proposed Profile

REV.	DATE	BY	DESCRIPTION	CHK	APP.
P01	05/11/2026	KR	FIRST ISSUE	PS	PS

DRAWING STATUS:
S0 - WORK IN PROGRESS

1 Capital Quarter, Tyndall St, Cardiff, CF10 4BZ, UK
T+ 44 (0) 292 076 9200
wsp.com

CLIENT:
Bridgend County Borough Council

SITE/PROJECT:
Goat Mill Road Development


TITLE:
Access Road Cross Sections
Sheet 4 of 4

SCALE @ A1:	CHECKED:		APPROVED:
1:200	PS		PS
PROJECT:	DESIGNED:	DRAWN:	DATE:
UK0041132.2107	KR	KR	NOV 2026


DRAWING No: 2107-WSP-XX-XX-DR-HW-0116
REV: P01

© WSP UK Ltd


File name C:\USERS\NKRB4886\ONEDRIVE - WSP O365\CES\KTOP\2107-WSP-XX-XX-DR-HW-0109_CS1.DWG, printed on 06 November 2026 04:25:54, by Ravichandran, Karthika

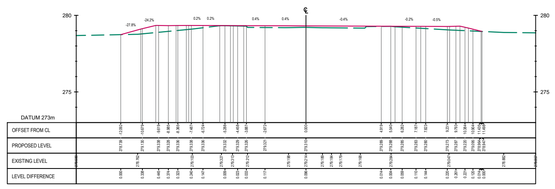


WESTERN ARM ALIGNMENT - CH 42.000

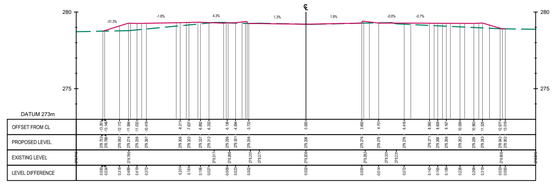


WESTERN ARM ALIGNMENT - CH 40.000

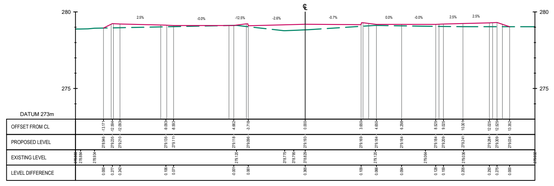


WESTERN ARM ALIGNMENT - CH 30.000

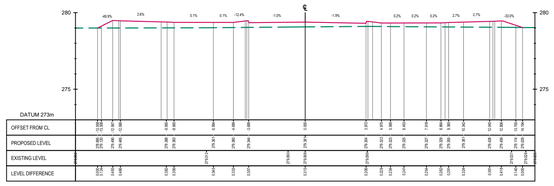


WESTERN ARM ALIGNMENT - CH 20.000

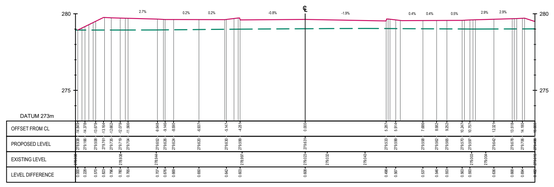


WESTERN ARM ALIGNMENT - CH 10.000

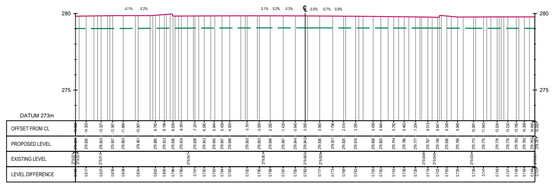


WESTERN ARM ALIGNMENT - CH .0000

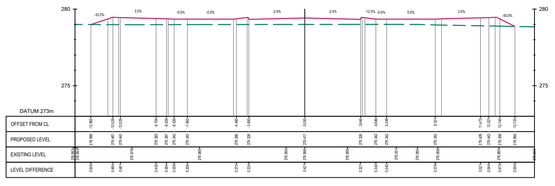


SOUTHERN ARM ALIGNMENT - CH 50.000

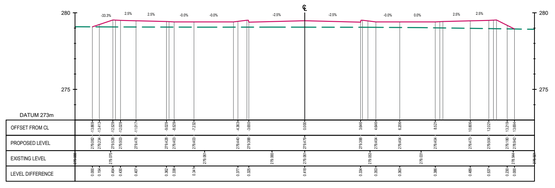


SOUTHERN ARM ALIGNMENT - CH 40.000

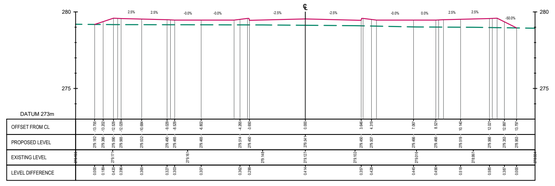


SOUTHERN ARM ALIGNMENT - CH 30.000

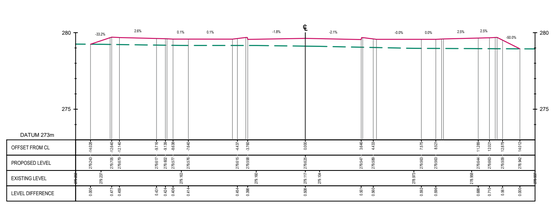


SOUTHERN ARM ALIGNMENT - CH 20.000

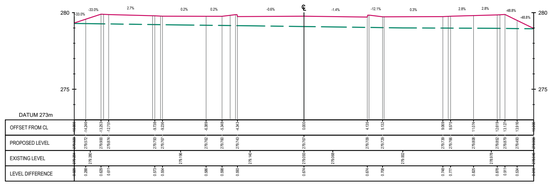


SOUTHERN ARM ALIGNMENT - CH 10.000

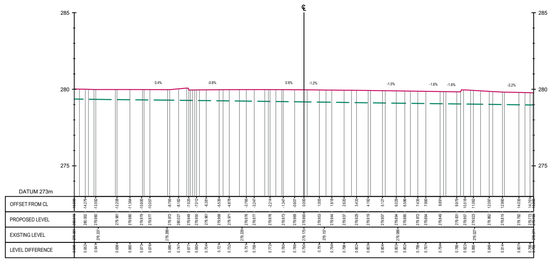


SOUTHERN ARM ALIGNMENT - CH 0.000

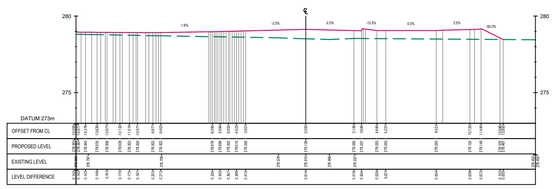


SOUTHERN ARM ALIGNMENT - CH 110.000

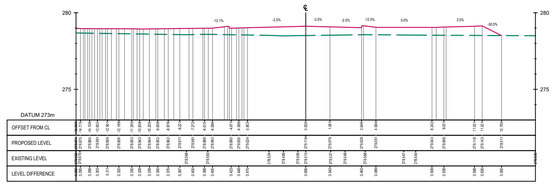


SOUTHERN ARM ALIGNMENT - CH 100.000

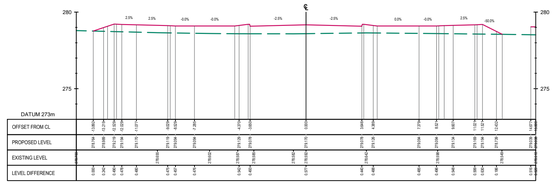


SOUTHERN ARM ALIGNMENT - CH 90.000

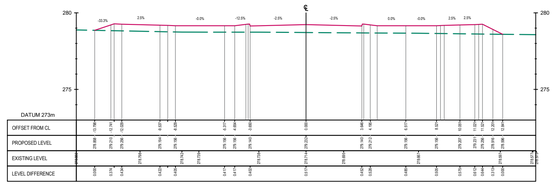

SOUTHERN ARM ALIGNMENT - CH 80.000

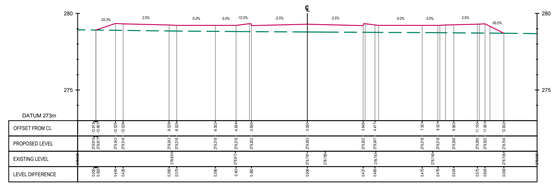

SOUTHERN ARM ALIGNMENT - CH 70.000

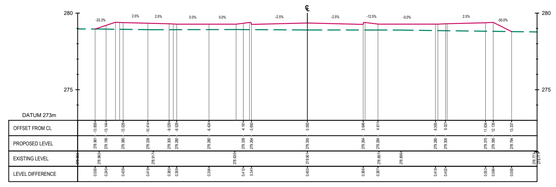

SOUTHERN ARM ALIGNMENT - CH 60.000

DO NOT SCALE

Notes:

1. Do not scale from this drawing.
2. This drawing is only to be used for the specific purpose stated in the title.
3. For cross section locations, reference is to be made to 2107-WSP-XX-XX-DR-HW-0108

Key:

- Existing profile
- Proposed Profile

REV	DATE	BY	DESCRIPTION	CHK	APP
P01	05/11/2026	KR	FIRST ISSUE	PS	PS

DRAWING STATUS:
S0 - WORK IN PROGRESS

1 Capital Quarter, Tyndall St, Cardiff, CF10 4BZ, UK
T+ 44 (0) 292 076 9200
wsp.com

CLIENT:
Bridgend County Borough Council

SITE/PROJECT:
Goat Mill Road Development

TITLE:
Roundabout
Western & Southern Arm Cross Sections
Sheet 1 of 2


SCALE @ A1:	CHECKED:	APPROVED:
1:200	PS	PS

PROJECT NO:	DESIGNED:	DRAWN:	DATE:
UK0041132.2107	KR	KR	NOV 2026


DRAWING No: 2107-WSP-XX-XX-DR-HW-0117 REV: P01

© WSP UK Ltd


File name:C:\USERS\NKR04888\ONEDRIVE - WSP O365\DESKTOP\2107-WSP-XX-XX-DR-HW-0109_CS1.DWG, printed on 06 November 2026 07:39:07, by Ravichandran, Karthika

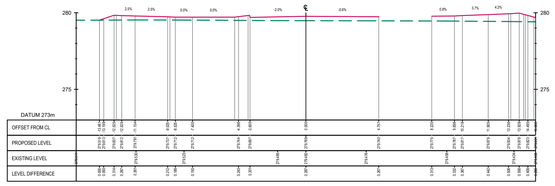


EASTERN ARM ALIGNMENT - CH 10.000

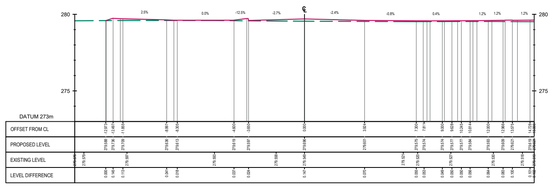


EASTERN ARM ALIGNMENT - CH 20.000

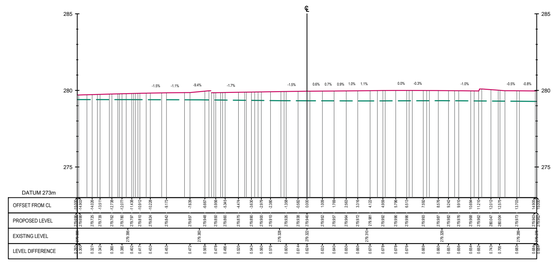


EASTERN ARM ALIGNMENT - CH 0.000

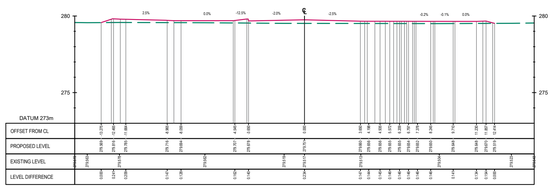


EASTERN ARM ALIGNMENT - CH 30.000

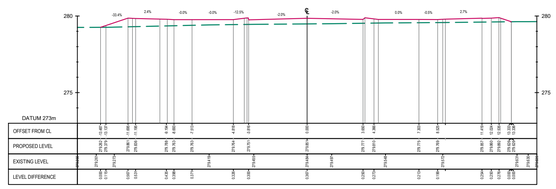


NORTHERN ARM -4 ALIGNMENT - CH 25.870

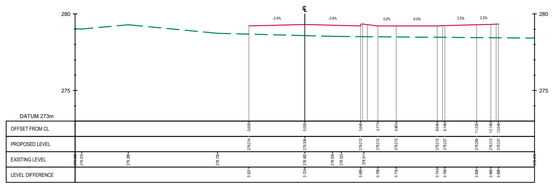


SOUTHERN ARM ALIGNMENT - CH 132

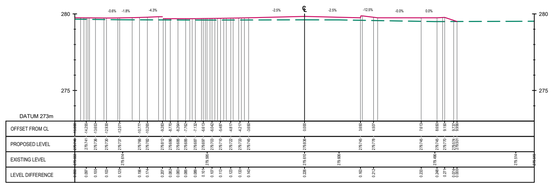


EASTERN ARM ALIGNMENT - CH 40.**000**

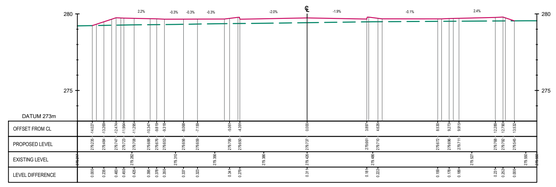


NORTHERN ARM ALIGNMENT - CH 20.000

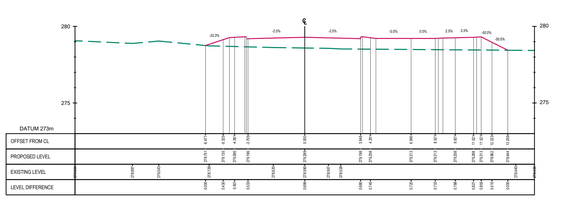


SOUTHERN ARM ALIGNMENT - CH 130.000

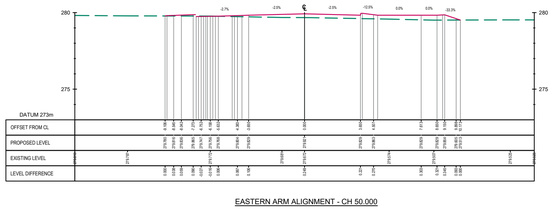


EASTERN ARM ALIGNMENT - CH 50.000

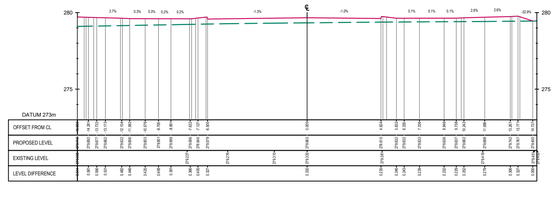


NORTHERN ARM ALIGNMENT - CH 10.000

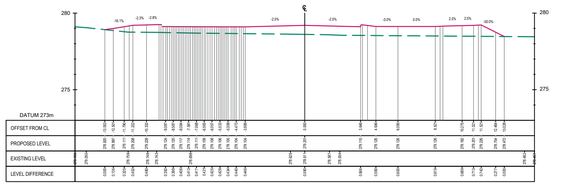

SOUTHERN ARM ALIGNMENT - CH 120.000

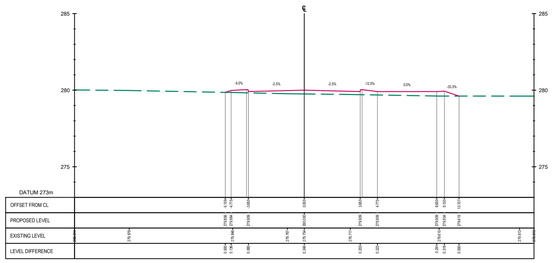

EASTERN ARM ALIGNMENT - CH 59.366

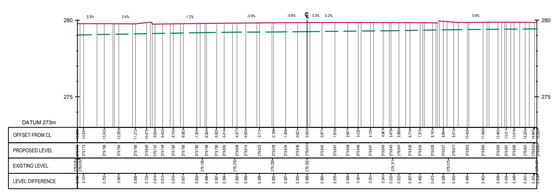

NORTHERN ARM ALIGNMENT - CH 0.000

DO NOT SCALE

Notes:

1. Do not scale from this drawing.
2. This drawing is only to be used for the specific purpose stated in the title.
3. For cross section locations, reference is to be made to 2107-WSP-XX-XX-DR-HW-0108

Key:

Existing profile

Proposed Profile

REV.	DATE	BY	DESCRIPTION	CHK	APP.
P01	05/11/2026	KR	FIRST ISSUE	PS	PS

DRAWING STATUS:

S0 - WORK IN PROGRESS

1 Capital Quarter, Tyndall St, Cardiff, CF10 4BZ, UK
T+ 44 (0) 292 076 9200
wsp.com

CLIENT:

Bridgend County Borough Council

SUB-PROJECT:

Goat Mill Road Development

TITLE:


Roundabout
Eastern & Northern Arm Cross Sections
Sheet 2 of 2

SCALE @ A1:	CHECKED:		APPROVED:
1:200	PS		PS
PROJECT:	DESIGNED:	DRAWN:	DATE:
UK0041132.2107	KR	KR	NOV 2026

DRAWING NO.: 2107-WSP-XX-XX-DR-HW-0118 REV.: P01

© WSP UK Ltd

File name C:\USERS\KR4948861\ONEDRIVE - WSP O365\CES\KTOP\2107-WSP-XX-XX-DR-HW-0109_CS1.DWG, printed on 06 November 2026 10:28:11, by Ravichandran, Karthika

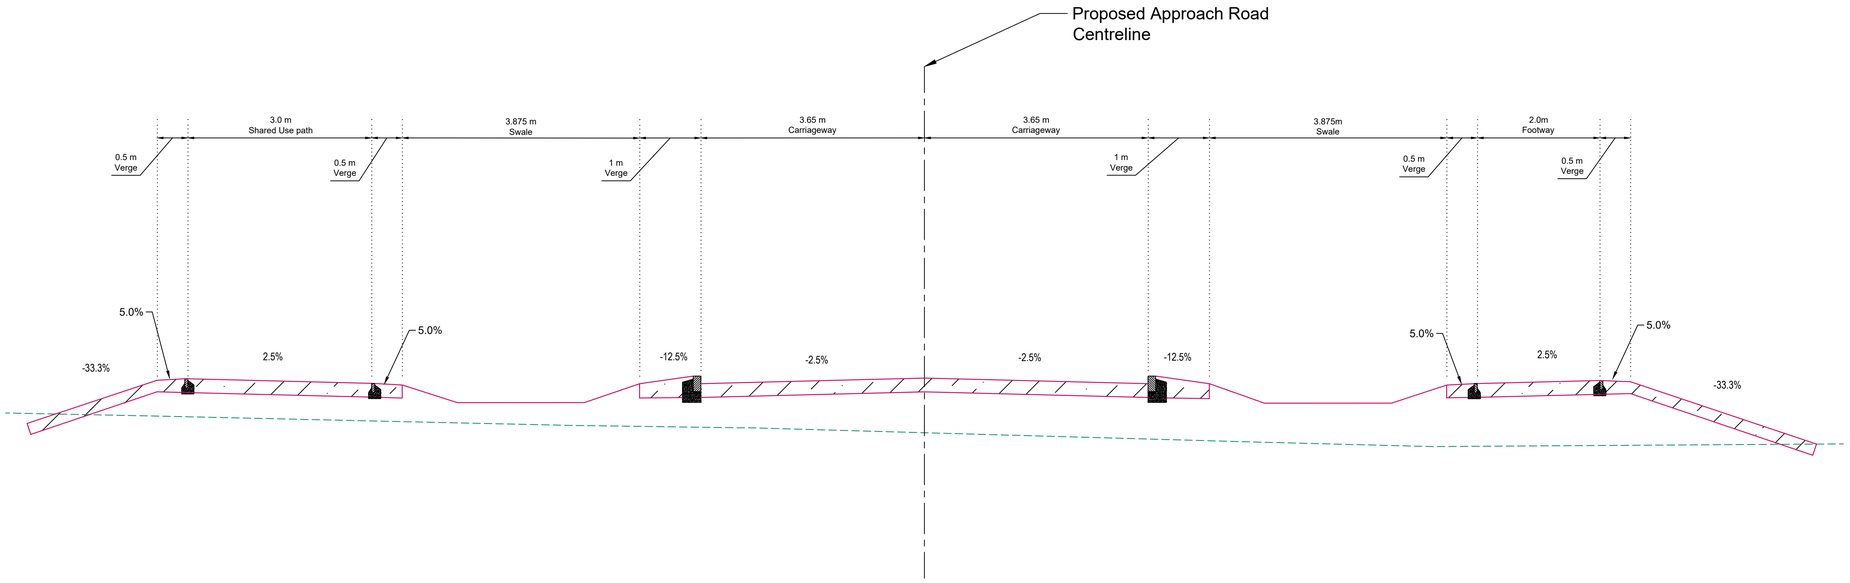

Approach Road Typical Cross Section

DO NOT SCALE

Notes:

1. Do not scale from this drawing.
2. This drawing is only to be used for the specific purpose stated in the title.
3. For cross section locations, reference is to be made to 2107-WSP-XX-XX-DR-HW-0108

Key:

Existing profile

Proposed Profile

REV	DATE	BY	DESCRIPTION	CHK	APP
P01	05/11/2026	KR	FIRST ISSUE	PS	PS

DRAWING STATUS:
S0 - WORK IN PROGRESS

wsp
1 Capital Quarter, Tyndall St, Cardiff, CF10 4BZ, UK
T+ 44 (0) 292 076 9200
wsp.com

CLIENT:
Bridgend County Borough Council

DATA/PROJECT:
Goat Mill Road Development

TITLE:
Typical Cross Section of Approach Road


SCALE @ A1:	CHECKED:	APPROVED:
1:200	PS	PS

PROJECT NO:	DESIGNED:	DRAWN:	DATE:
UK0041132.2107	KR	KR	NOV 2026


DRAWING NO: 2107-WSP-XX-XX-DR-HW-0119 REV: P01

© WSP UK Ltd

File name C:\USERS\NKR4986\ONEDRIVE - WSP O365\DESKTOP\2107-WSP-XX-XX-DR-HW-0119_CS1.DWG, printed on 06 November 2026 08:05:32, by Ravichandran, Karthika

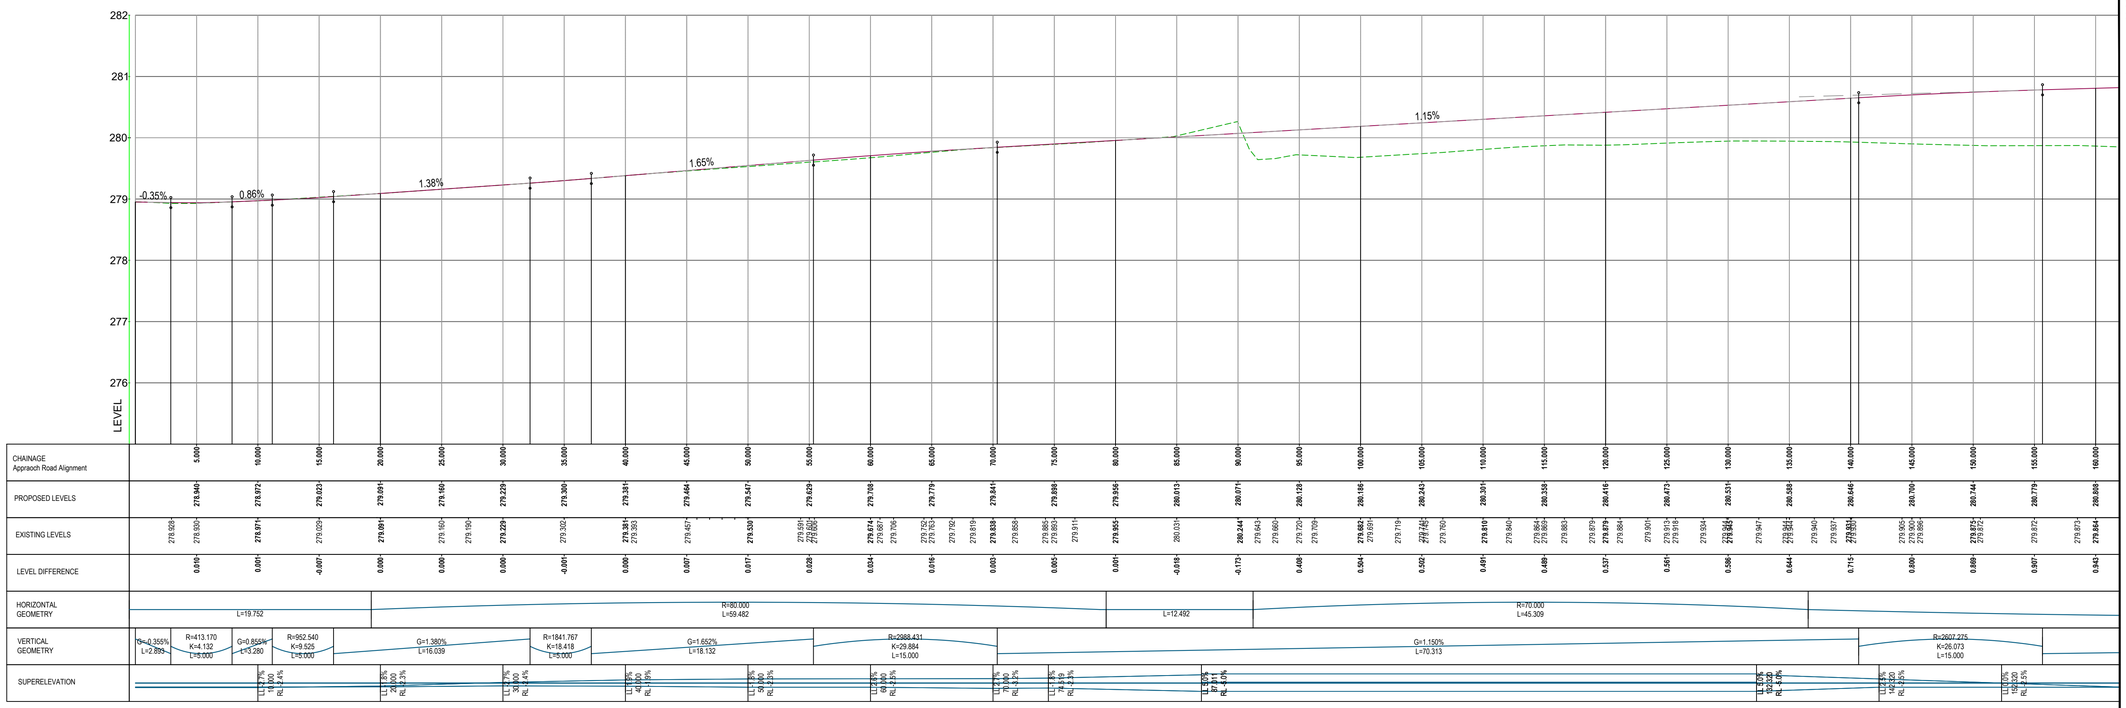

APPRAOCH ROAD ALIGNMENT - LONGSECTION
SCALE: H 1:100,V 1:20
DATUM: 275.00

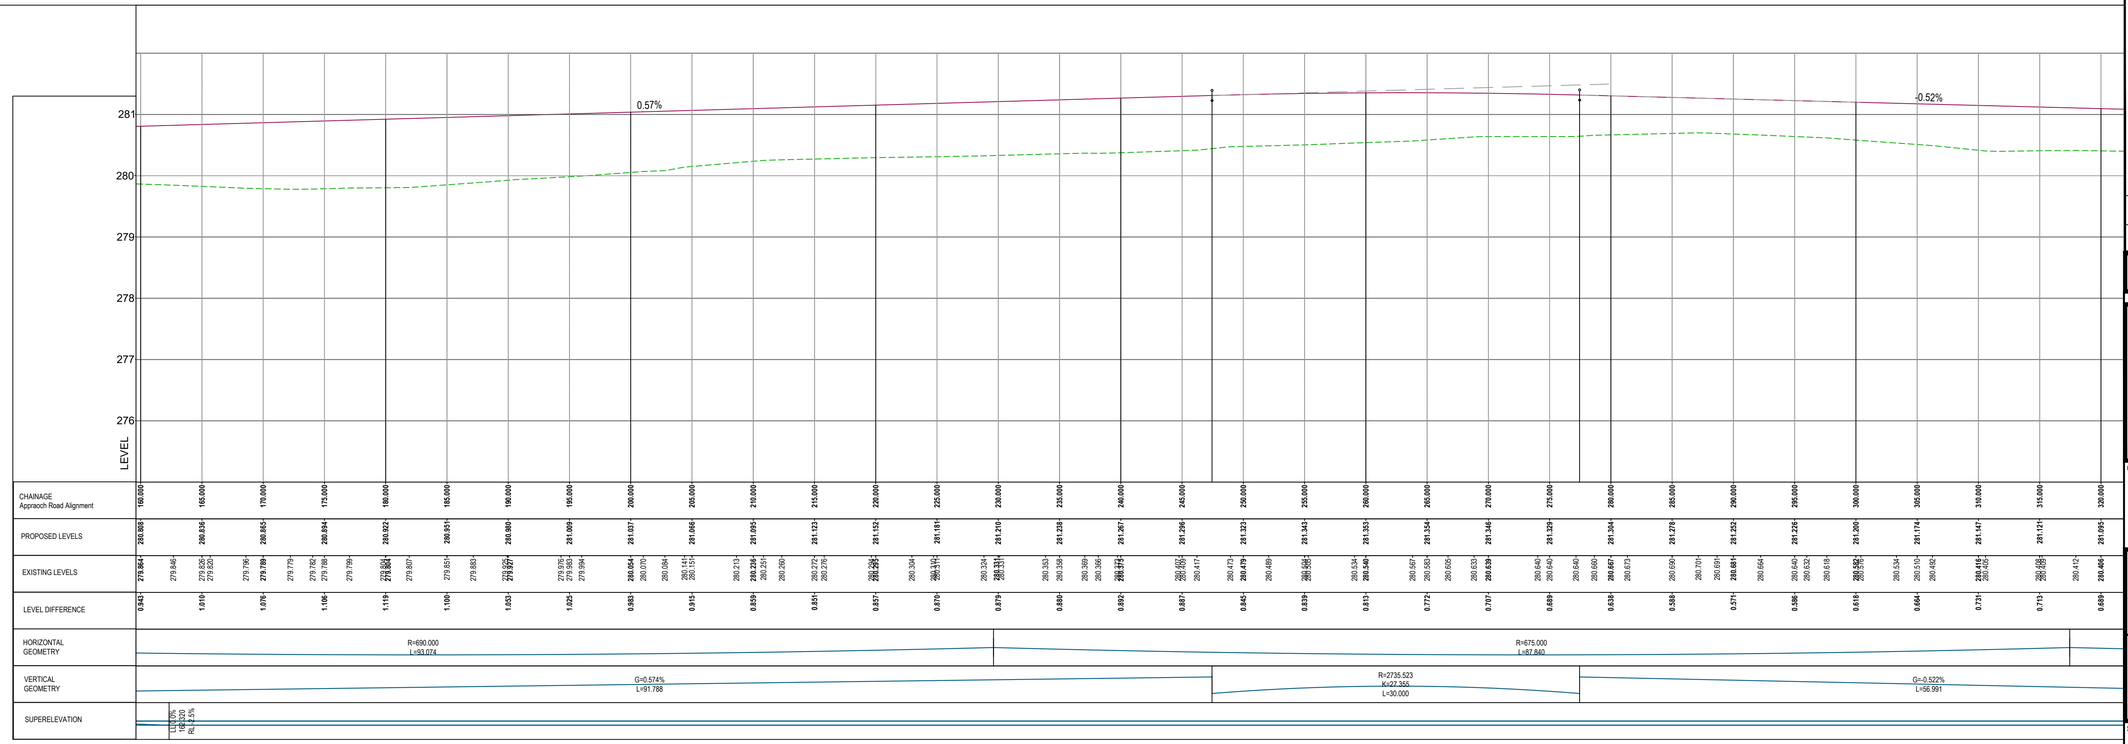

APPRAOCH ROAD ALIGNMENT - LONGSECTION
SCALE: H 1:100,V 1:20
DATUM: 275.00

DO NOT SCALE

Notes:

1. Do not scale from this drawing.
2. This drawing is only to be used for the specific purpose stated in the title.
3. For associated cross sections, reference is to be made to 2107-WSP-XX-XX-DR-HW-0109 to 0111

Key:

- Existing profile
- Proposed Profile

REV	DATE	BY	DESCRIPTION	CHK	APP
P01	05–11–2026	KR	FIRST ISSUE	PS	PS

DRAWING STATUS: S0 - WORK IN PROGRESS

1 Capital Quarter, Tyndall St, Cardiff, CF10 4BZ, UK
T+ 44 (0) 292 076 9200
wsp.com

CLIENT: Bridgend County Borough Council

SITE/PROJECT: Goat Mill Road Development

TITLE: Long section Approach Road Sheet 1 of 2


SCALE @ A1:	CHECKED:	APPROVED:
1:250	PS	PS

PROJECT NO:	DESIGNED:	DRAWN:	DATE:
UK0041132.2107	KR	KR	NOV 2026

DRAWING No: 2107-WSP-XX-XX-DR-HW-0120 REV: P01

© WSP UK Ltd

File name C:\USERS\INKR0486\WSP O365\RCT, BRIDGEND AND MERTHYR COUNTY BOROUGH COUNCILS - TO13\PROJECT DOCUMENTS\03 WIP\3XX02 CAD-BIM MODELS\HIGHWAYS\03-DRAWINGS\2107-WSP-XX-XX-DR-HW-0120 -LS.DWG, printed on 06 November 2026 10:15:52, by Ravichandran, Karthika

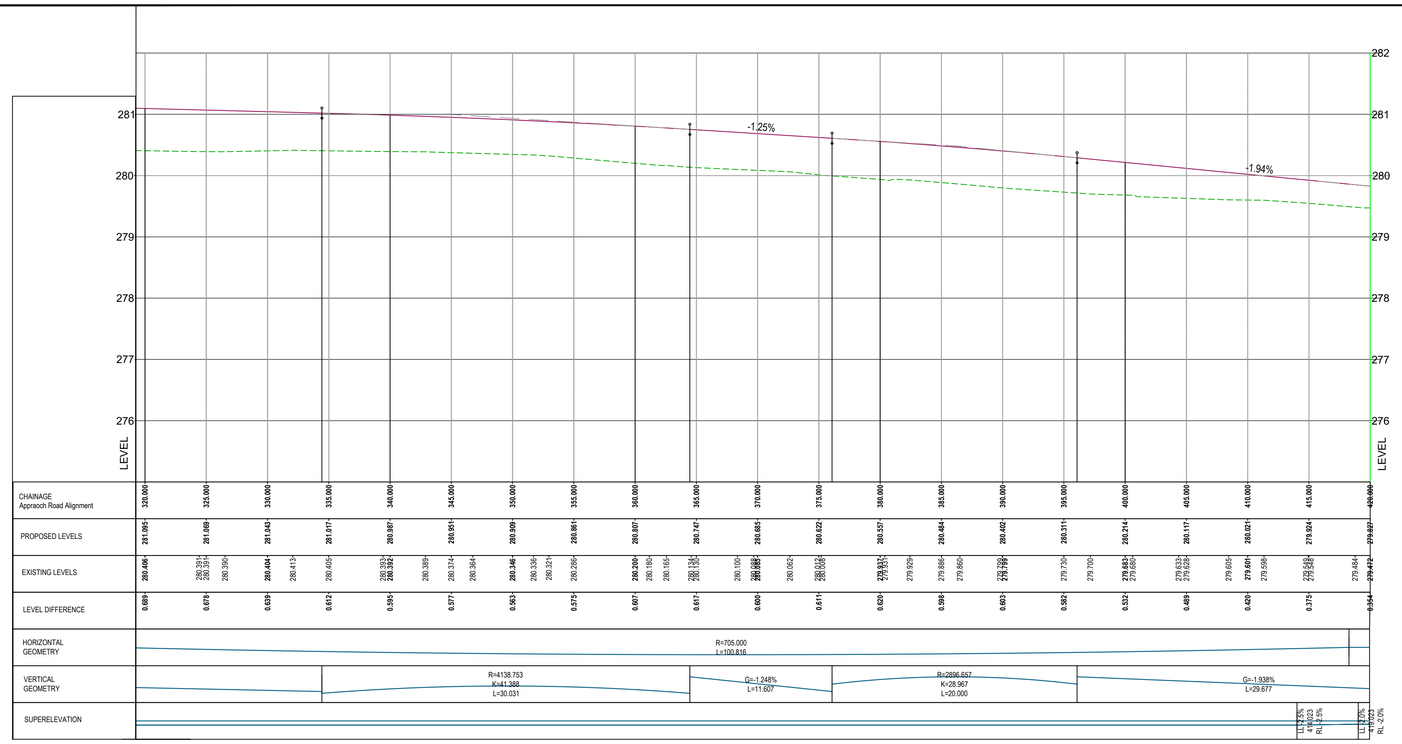

APPRAOCH ROAD ALIGNMENT - LONGSECTION
SCALE: H 1:100,V 1:20
DATUM: 275.00

DO NOT SCALE

Notes:

1. Do not scale from this drawing.
2. This drawing is only to be used for the specific purpose stated in the title.
3. For associated cross sections, reference is to be made to 2107-WSP-XX-XX-DR-HW-0109 to 0111

Key:

Existing profile

Proposed Profile

REV	DATE	BY	DESCRIPTION	CHK	APP
P01	05–11–2026	KR	FIRST ISSUE	PS	PS

DRAWING STATUS: S0 - WORK IN PROGRESS

1 Capital Quarter, Tyndall St, Cardiff, CF10 4BZ, UK
T+ 44 (0) 292 076 9200
wsp.com

CLIENT: Bridgend County Borough Council

SITE/PROJECT: Goat Mill Road Development

TITLE: Long section
Approach Road
Sheet 2 of 2

SCALE @ A1:	CHECKED:	APPROVED:
1:250	PS	PS

PROJECT NO:	DESIGNED:	DRAWN:	DATE:
UK0041132.2107	KR	KR	NOV 2026

DRAWING No:	REV:
2107-WSP-XX-XX-DR-HW-0121	P01

© WSP UK Ltd

File name C:\USERS\INKR0486\WSP O365\RCT, BRIDGEND AND MERTHYR COUNTY BOROUGH COUNCILS - TO13\PROJECT DOCUMENTS\03 WIP\3XX02 CAD-BIM MODELS\HIGHWAYS\03-DRAWINGS\2107-WSP-XX-XX-DR-HW-0120 -LS.DWG, printed on 06 November 2026 10:16:27, by Ravichandran, Karthika