

Proposed Raised Platform

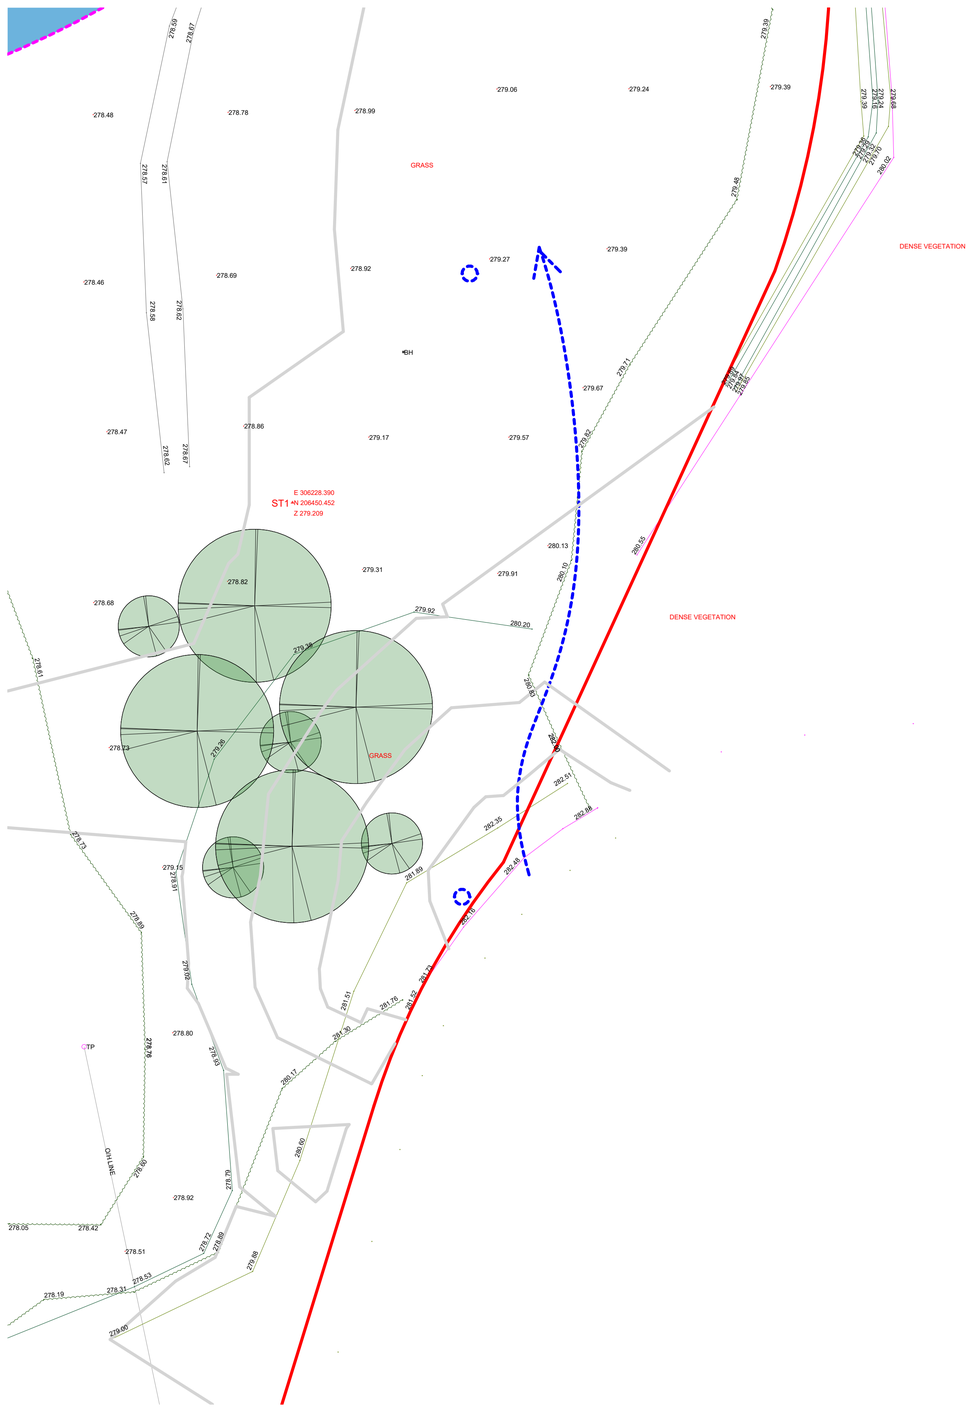

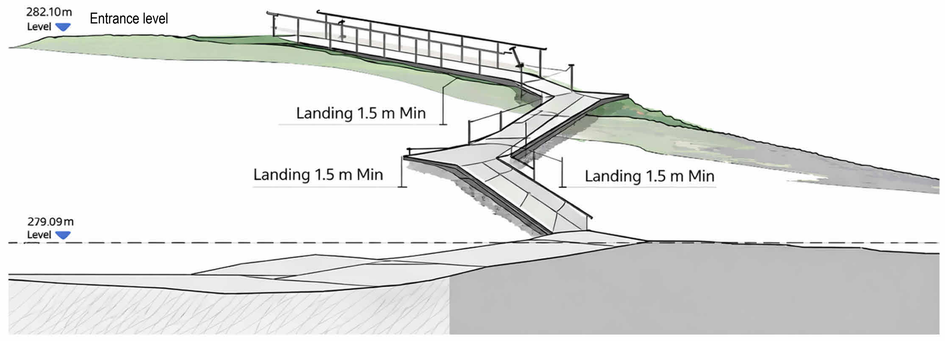



Posts are driven into the ground



Support beams are fitted



Joists are fitted



Metalwork reenforces large gaps



Boards are laid



Safety rails are fitted







Precedent bridges, see https://www.thewilddeckcompany.co.uk/product-portfolio/boardwalks/wakehurst-wetland-boardwalk/

Proposed Rest Zone

General look & feel of the Rest Zone



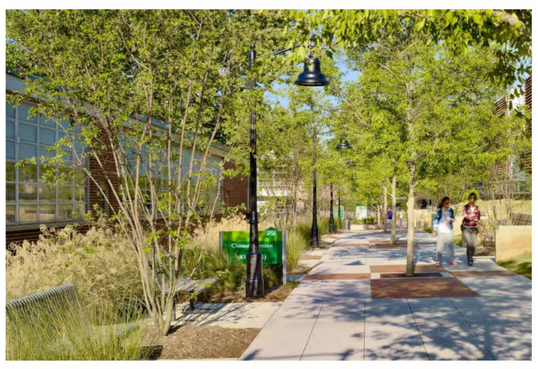

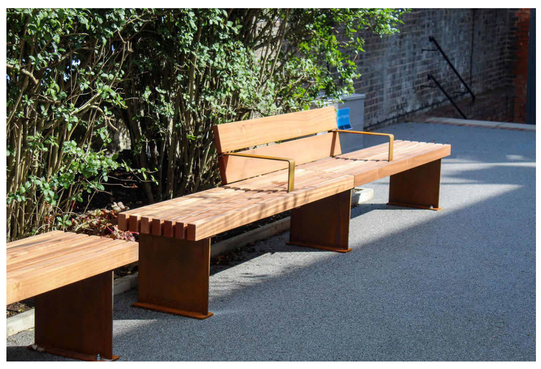







Desired Dry Attenuation Pond Designs & Pollinator Benches













Notes

Do not scale from this drawing.

All dimensions are to be checked prior to construction and any discrepancies are to be identified to the Architect.

Copyright reserved.

Rev	Date	Description	Issued By	Aprvd By
P00	19.10.26	Issued for Planning	MT	IM

Purpose: A3 - RIBA Stage 3

Status Code:

Client: Merthyr Tydfil County Bourough Council

Project: Goat Mill Road Development

Title: External References

Scale	Size	Date	Drawn	Checked
1 : 200	A0	18/06/2026	DR	EB

Capital Quarter,
Tyndall Street, Cardiff. CF10 4BZ
United Kingdom
Reg. No. 1513584
Reg. No. GB 730 5888 31


www.wsp.com

Drawing No.: 70116992-WSP-XX-ZZ-DR-A-910107


Rev.: P00

Classification ID: PM_40_40_01

Time Stamp: 09/11/2026 15:06:16

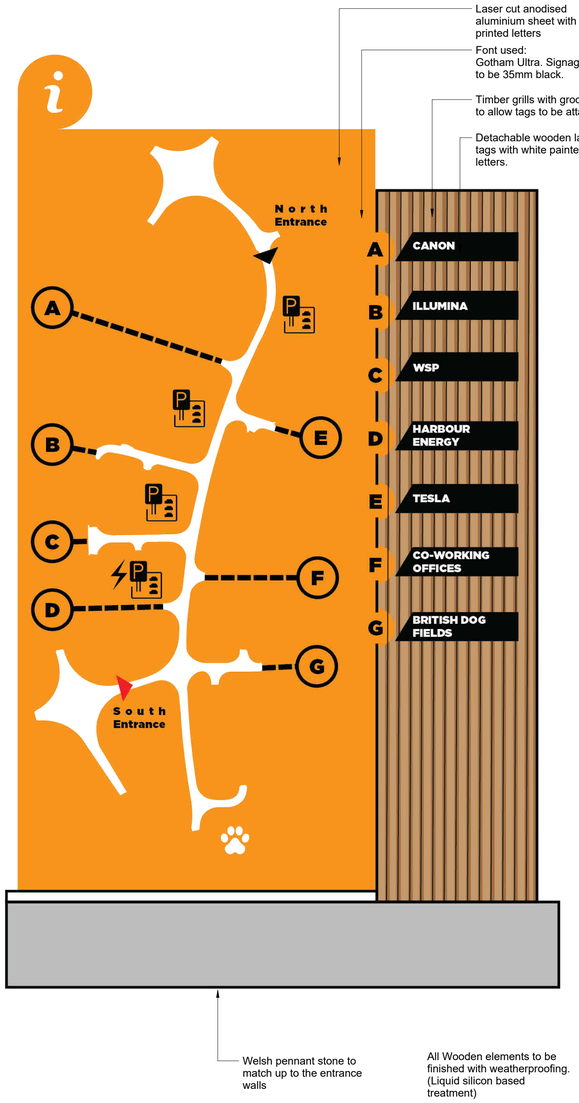

Pedestrian Signage

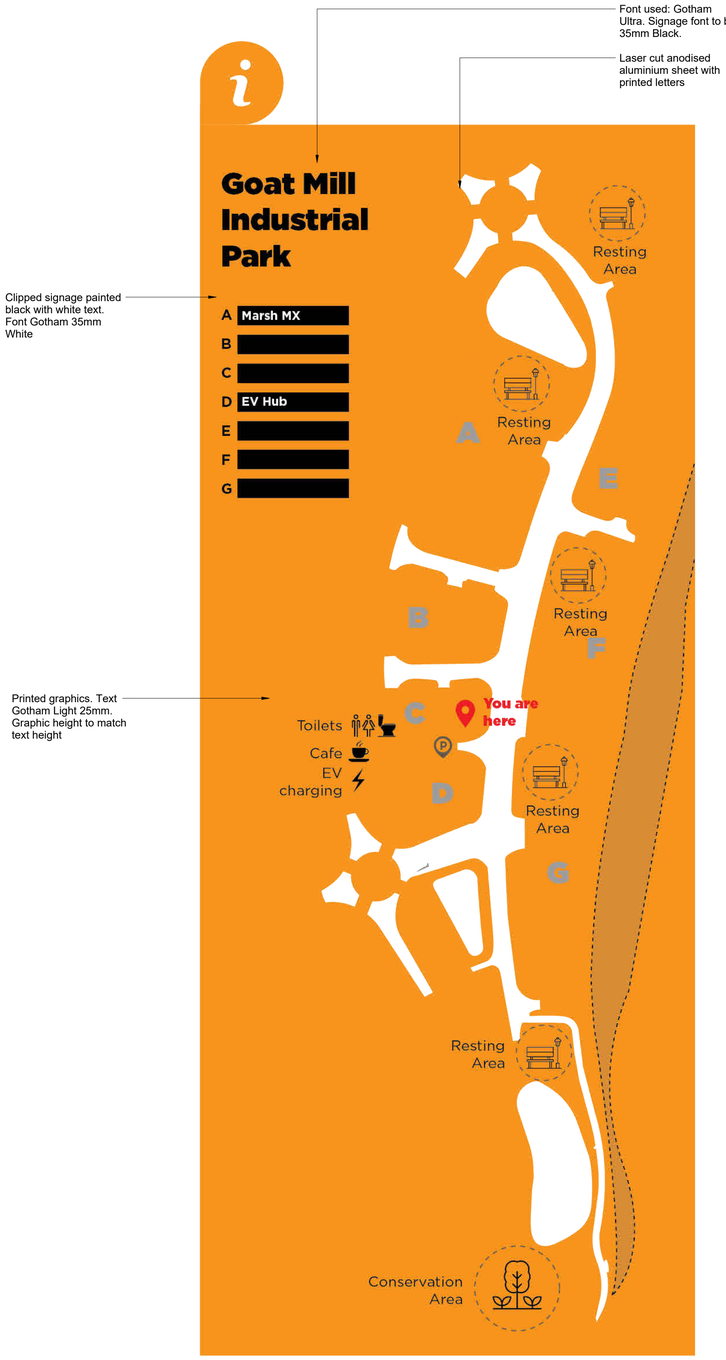

Vehicular Signage

Notes

Do not scale from this drawing.

All dimensions are to be checked prior to construction and any discrepancies are to be identified to the Architect.

Copyright reserved.

Rev	Date	Description	Issued By	Aprvd By
P00	19.10.26	Issued for Planning	MT	IM

Purpose
A3 - RIBA Stage 3

Status Code

Client
Merthyr Tydfil County Bourough Council

Project
Goat Mill Road Development

Title
Indicative Signage Sheet

Scale	Size	Date	Drawn	Checked
	A1	02/11/2026	IM	EB

Capital Quarter,
Tyndall Street, Cardiff. CF10 4BZ
United Kingdom
WSP (Real Estate & Infrastructure) Ltd
Reg.No. 1347882

www.wsp.com

Drawing No.
70116992-WSP-XX-ZZ-DR-A-910108

Rev.
P00

Classification ID: PM_40_40_01

Time Stamp: 09/11/2026 16:06:17